THIS MAP WAS PREPARED FOR ASSESSMENT PURPOSE ONLY.

SEC.34 T.27S. R.5W. W.M.
DOUGLAS COUNTY

1" = 400'

REVISED ON 1-27-21

27 5 34

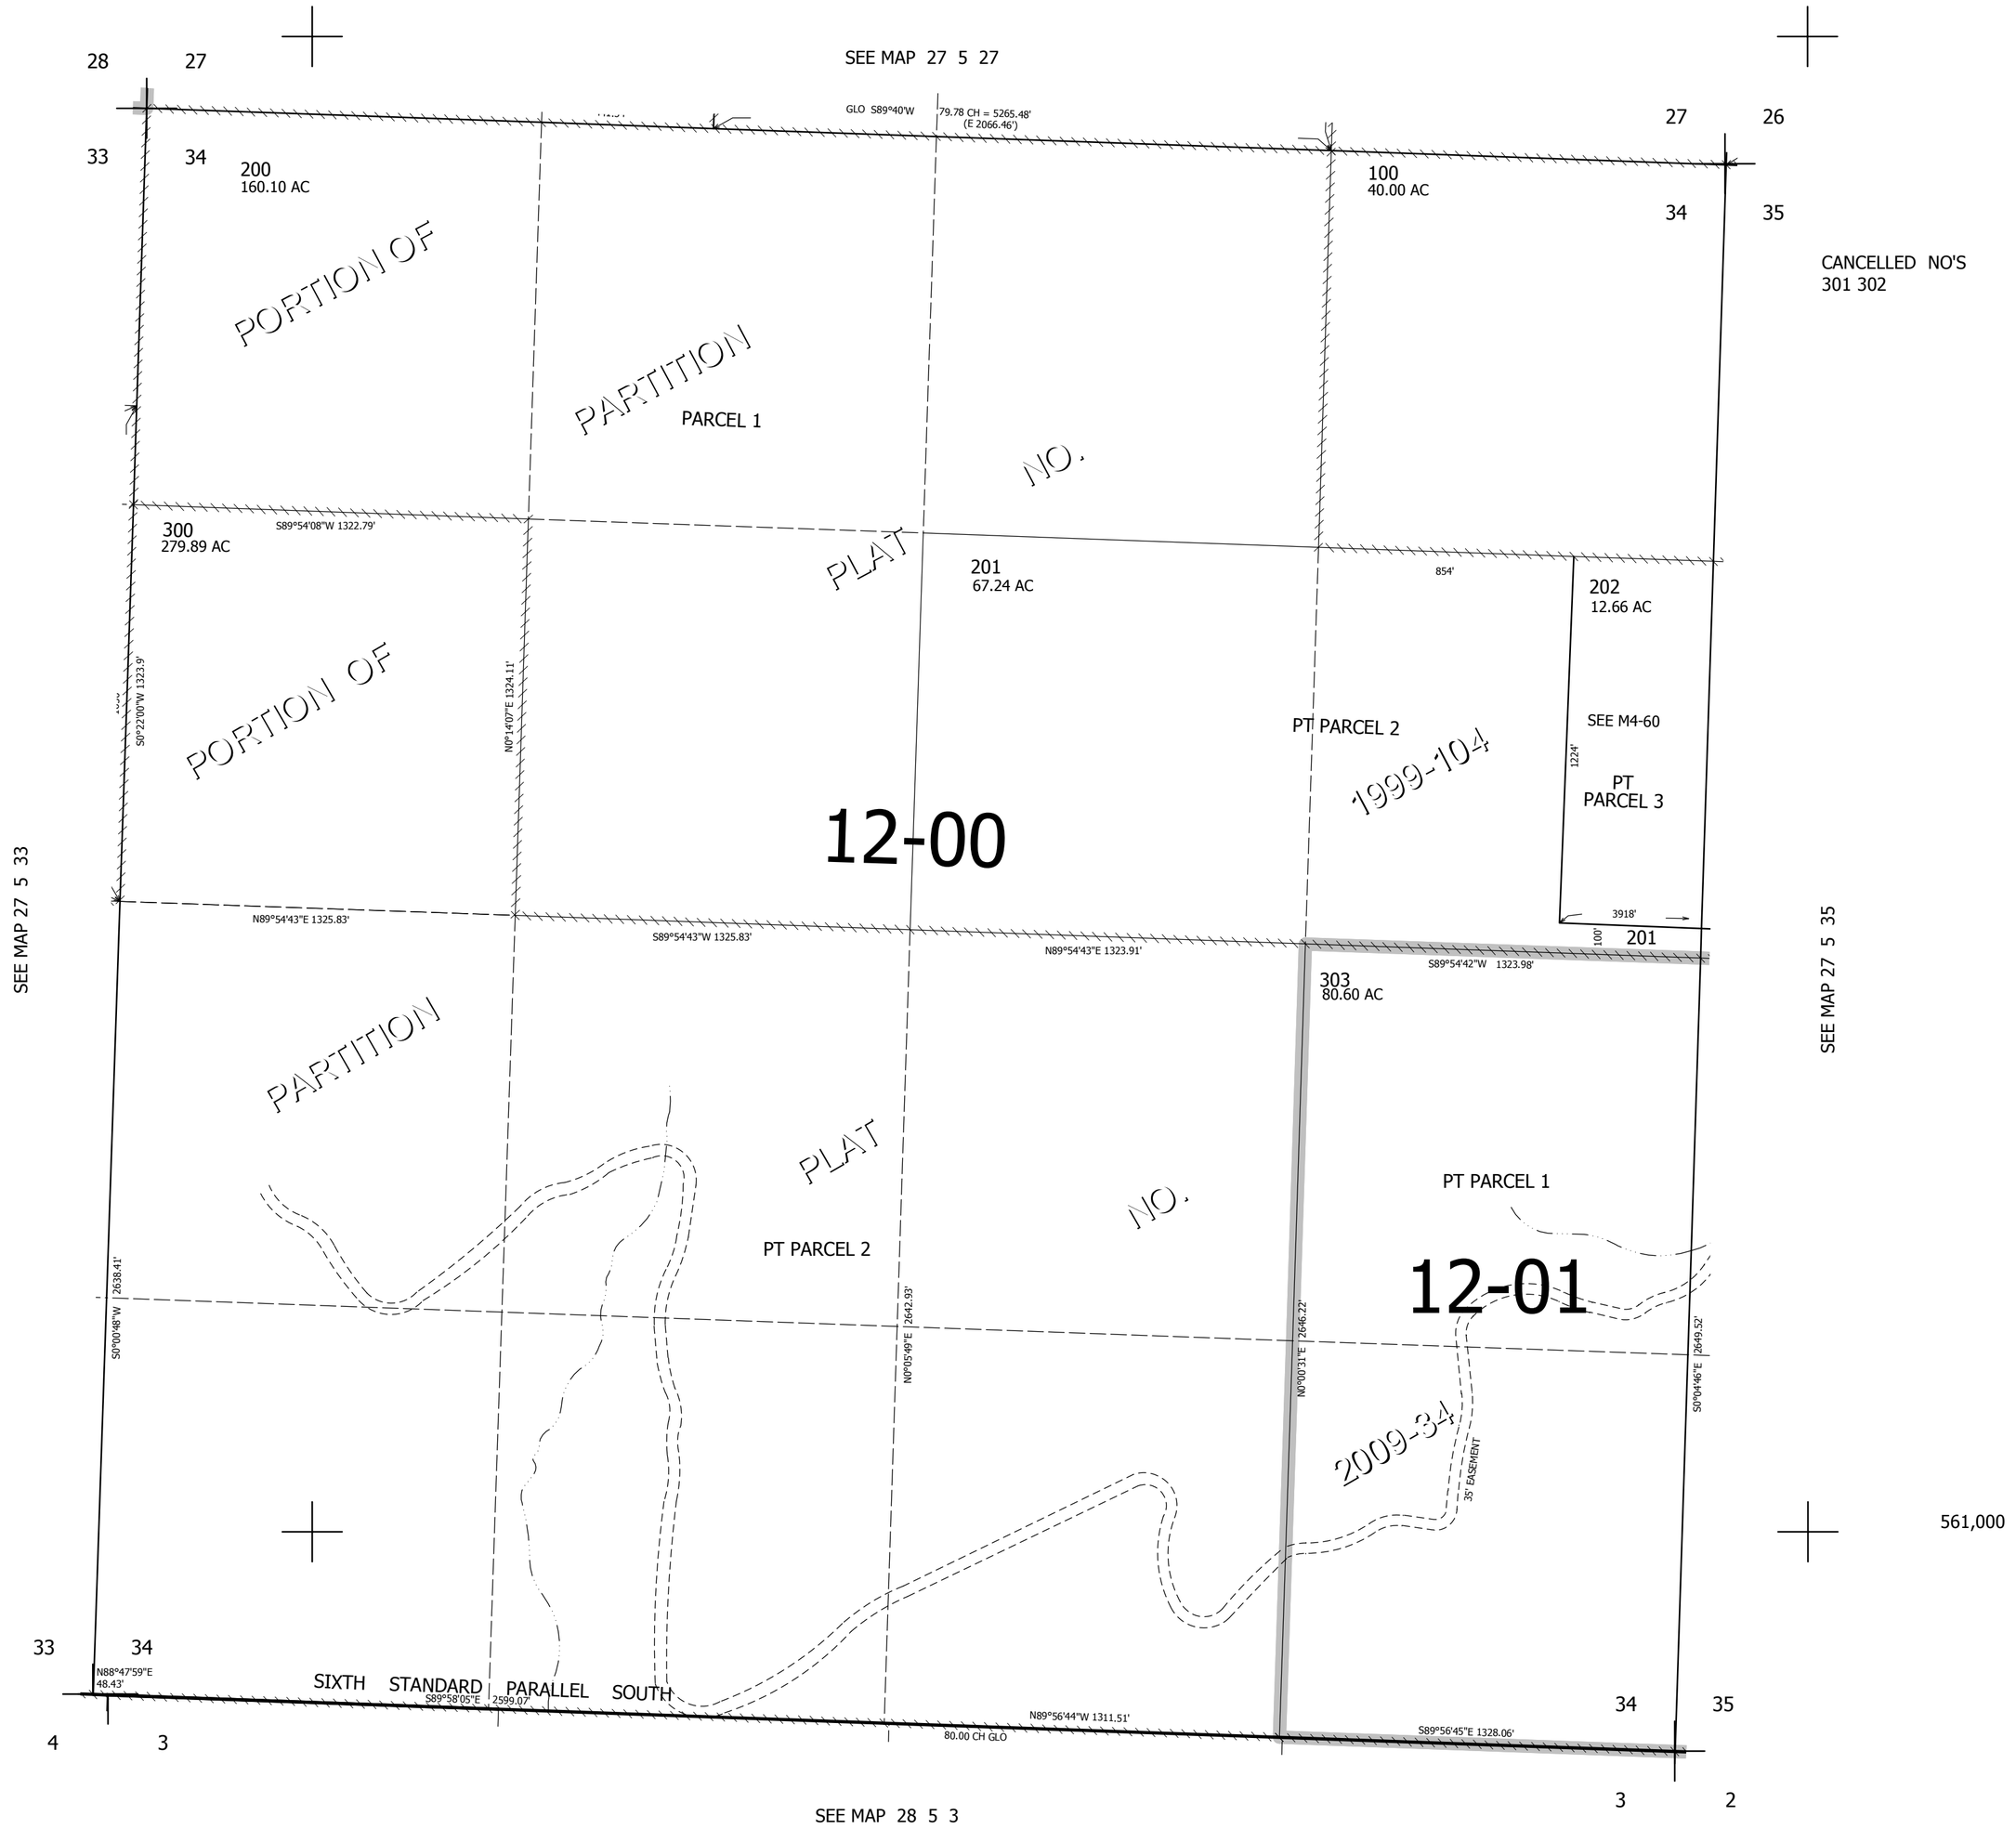

27 5 34