THIS MAP WAS PREPARED FOR ASSESSMENT PURPOSE ONLY.

# NE1/4 SE1/4 SEC.16 T.27S. R.6W. W.M.
# DOUGLAS COUNTY

1" = 100'

REVISED ON 6-2-05

27 6 16DA
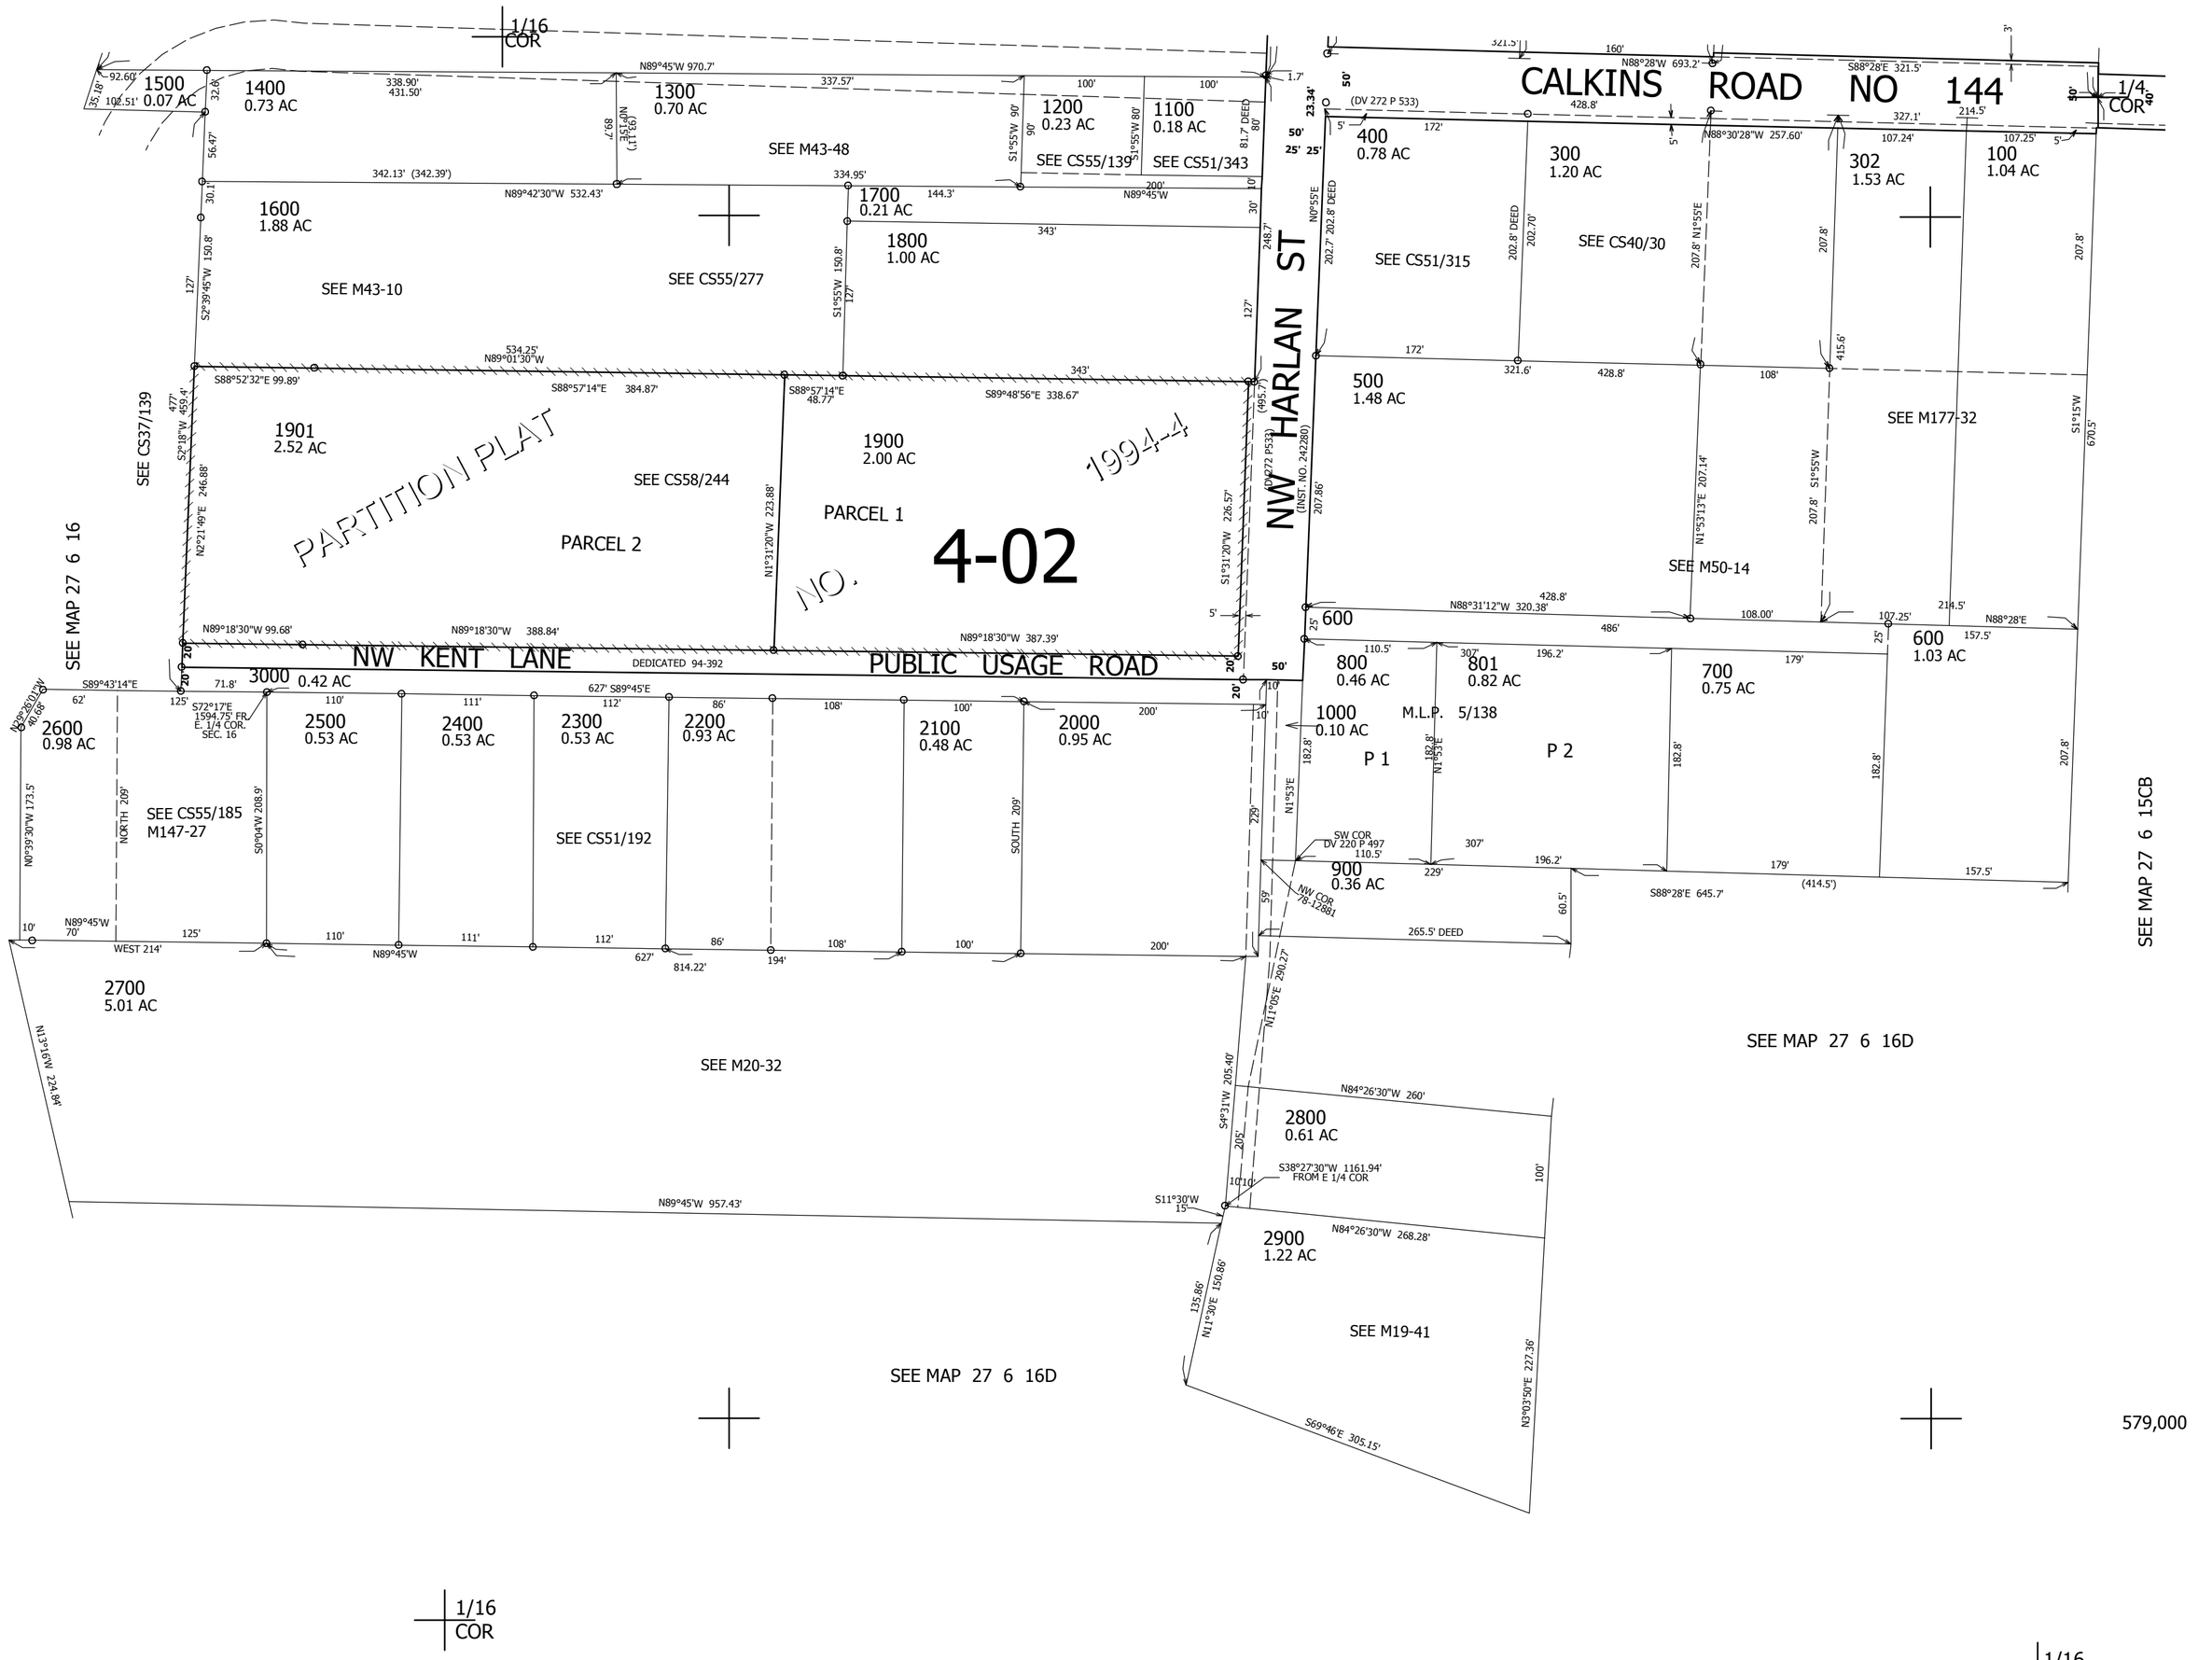
CANCELLED NO'S 200 501 301