THIS MAP WAS PREPARED FOR ASSESSMENT PURPOSE ONLY.

SEC.23 T.28S. R.4W. W.M.
DOUGLAS COUNTY

1" = 400'

REVISED ON
1-28-20

28 4 23

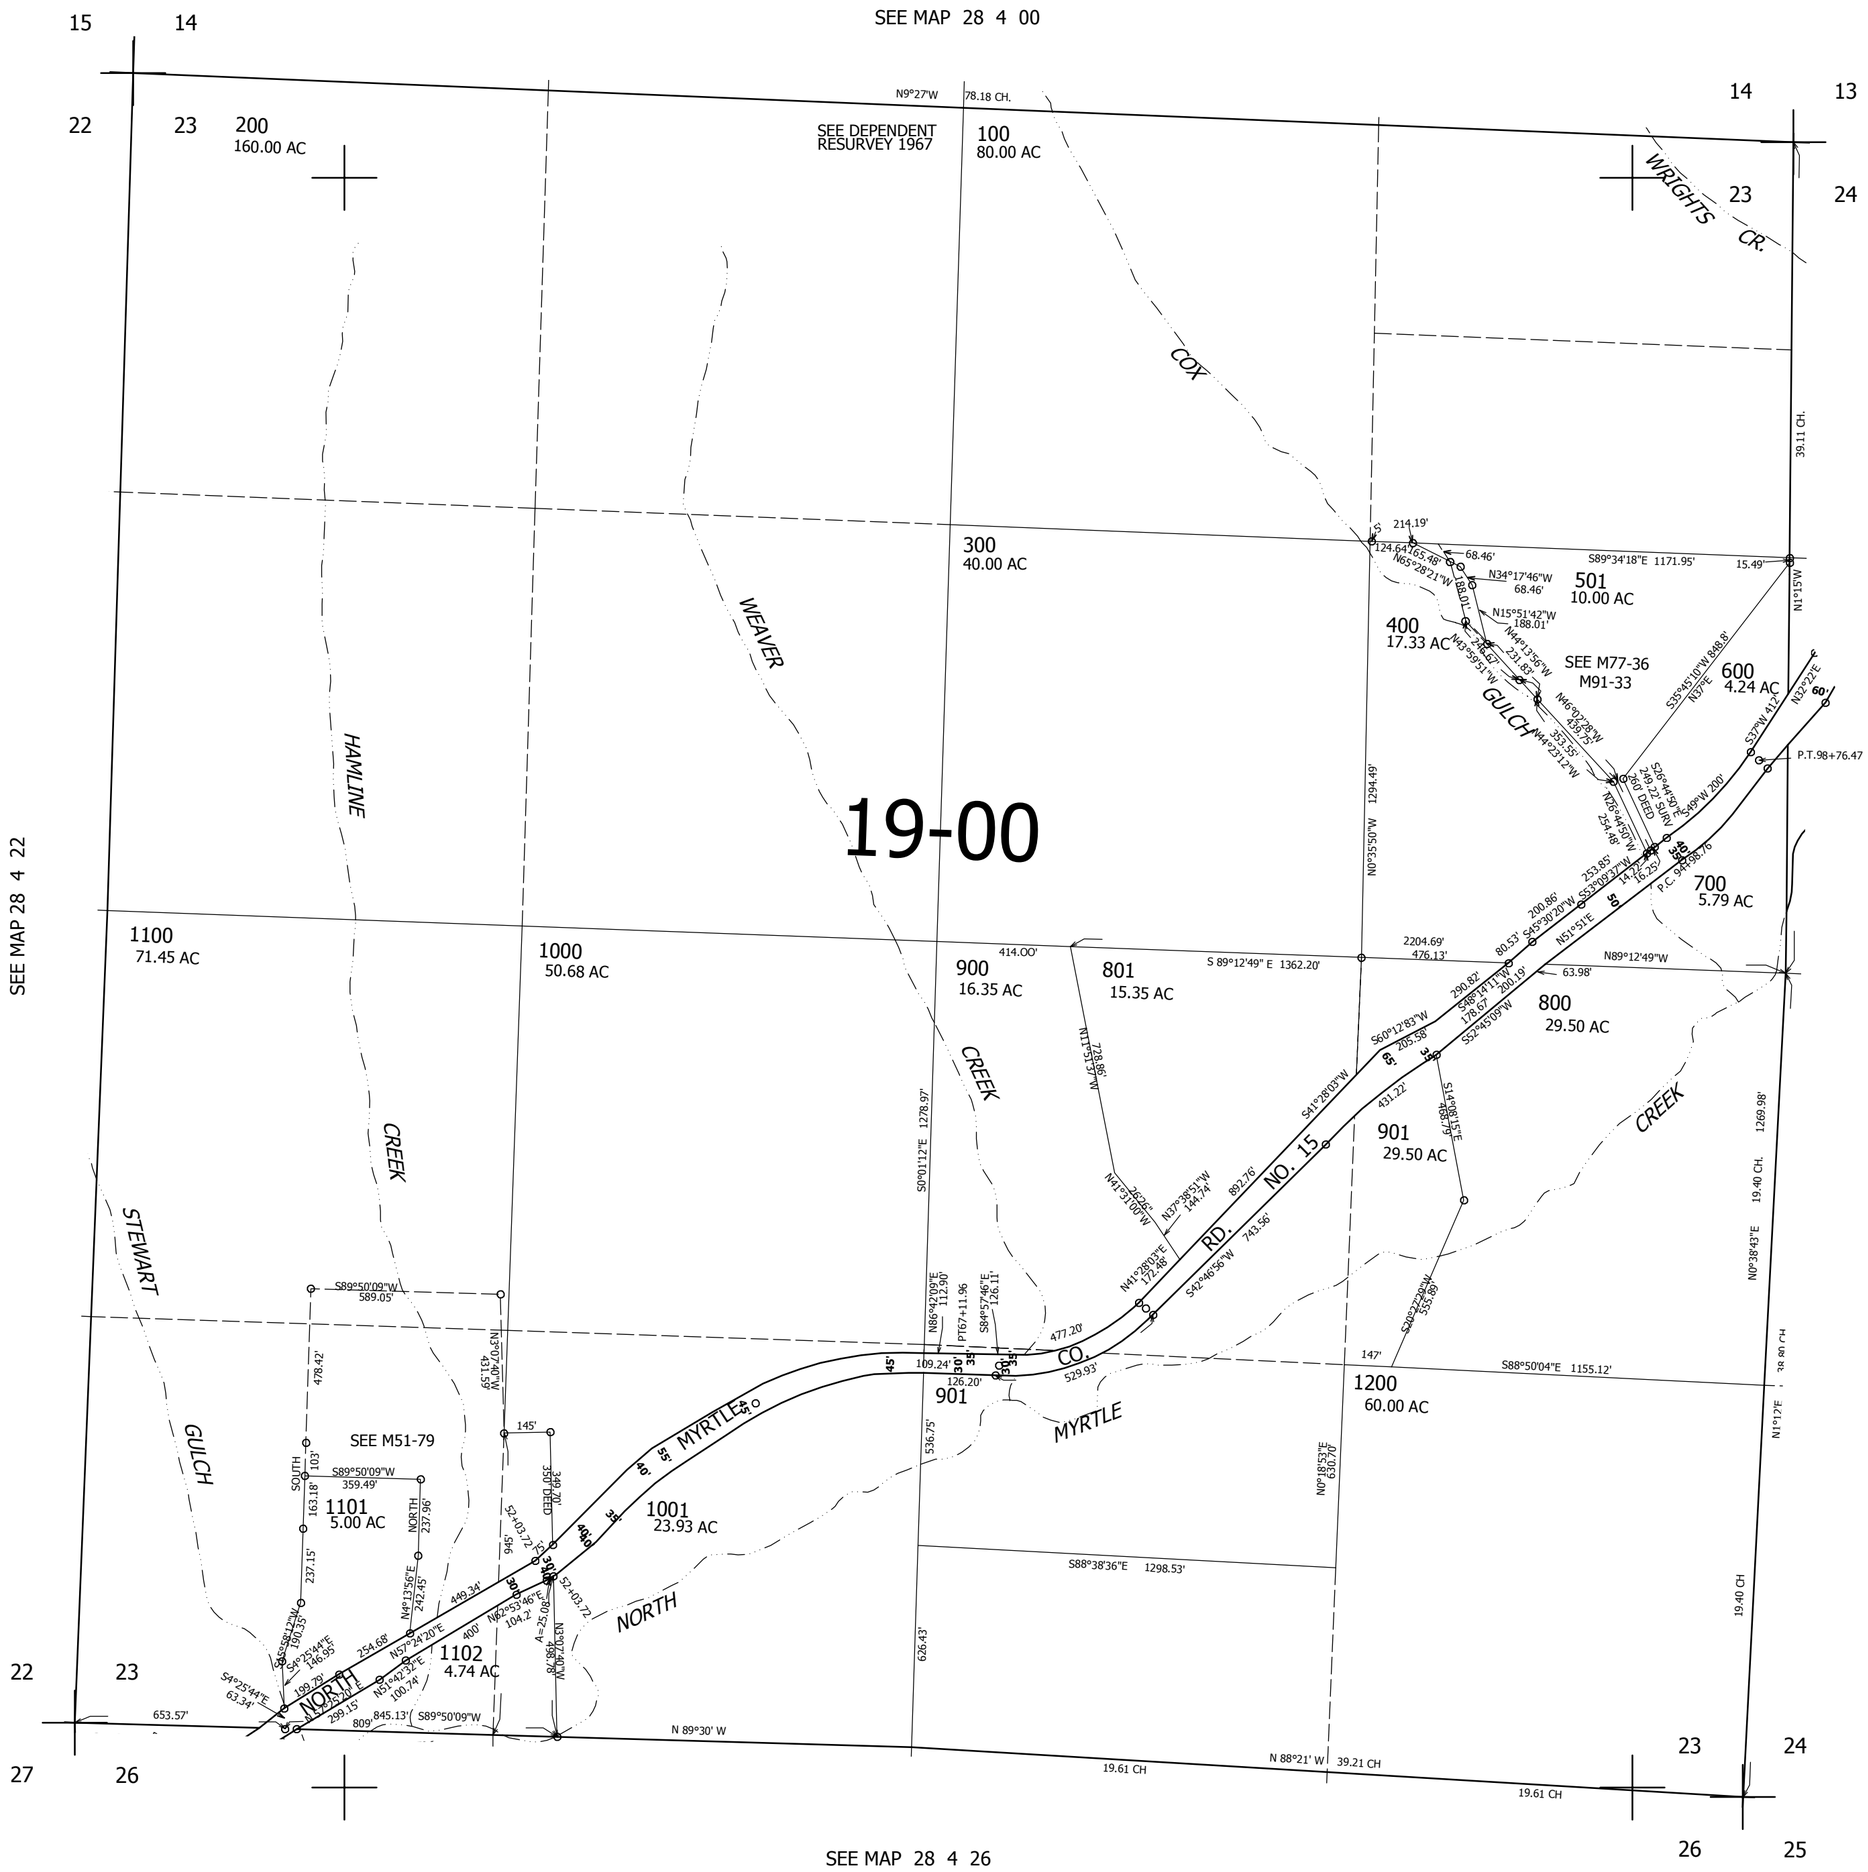

28 4 23