THIS MAP WAS PREPARED FOR ASSESSMENT PURPOSE ONLY.

# NE1/4 SEC.29 T.28S. R.6W. W.M.
# DOUGLAS COUNTY

1" = 200'

SEE MAP 28 6 20D

REVISED ON 12-5-19

28 6 29A & INDEX

CANCELLED NO'S
1001 801 902
800 1200

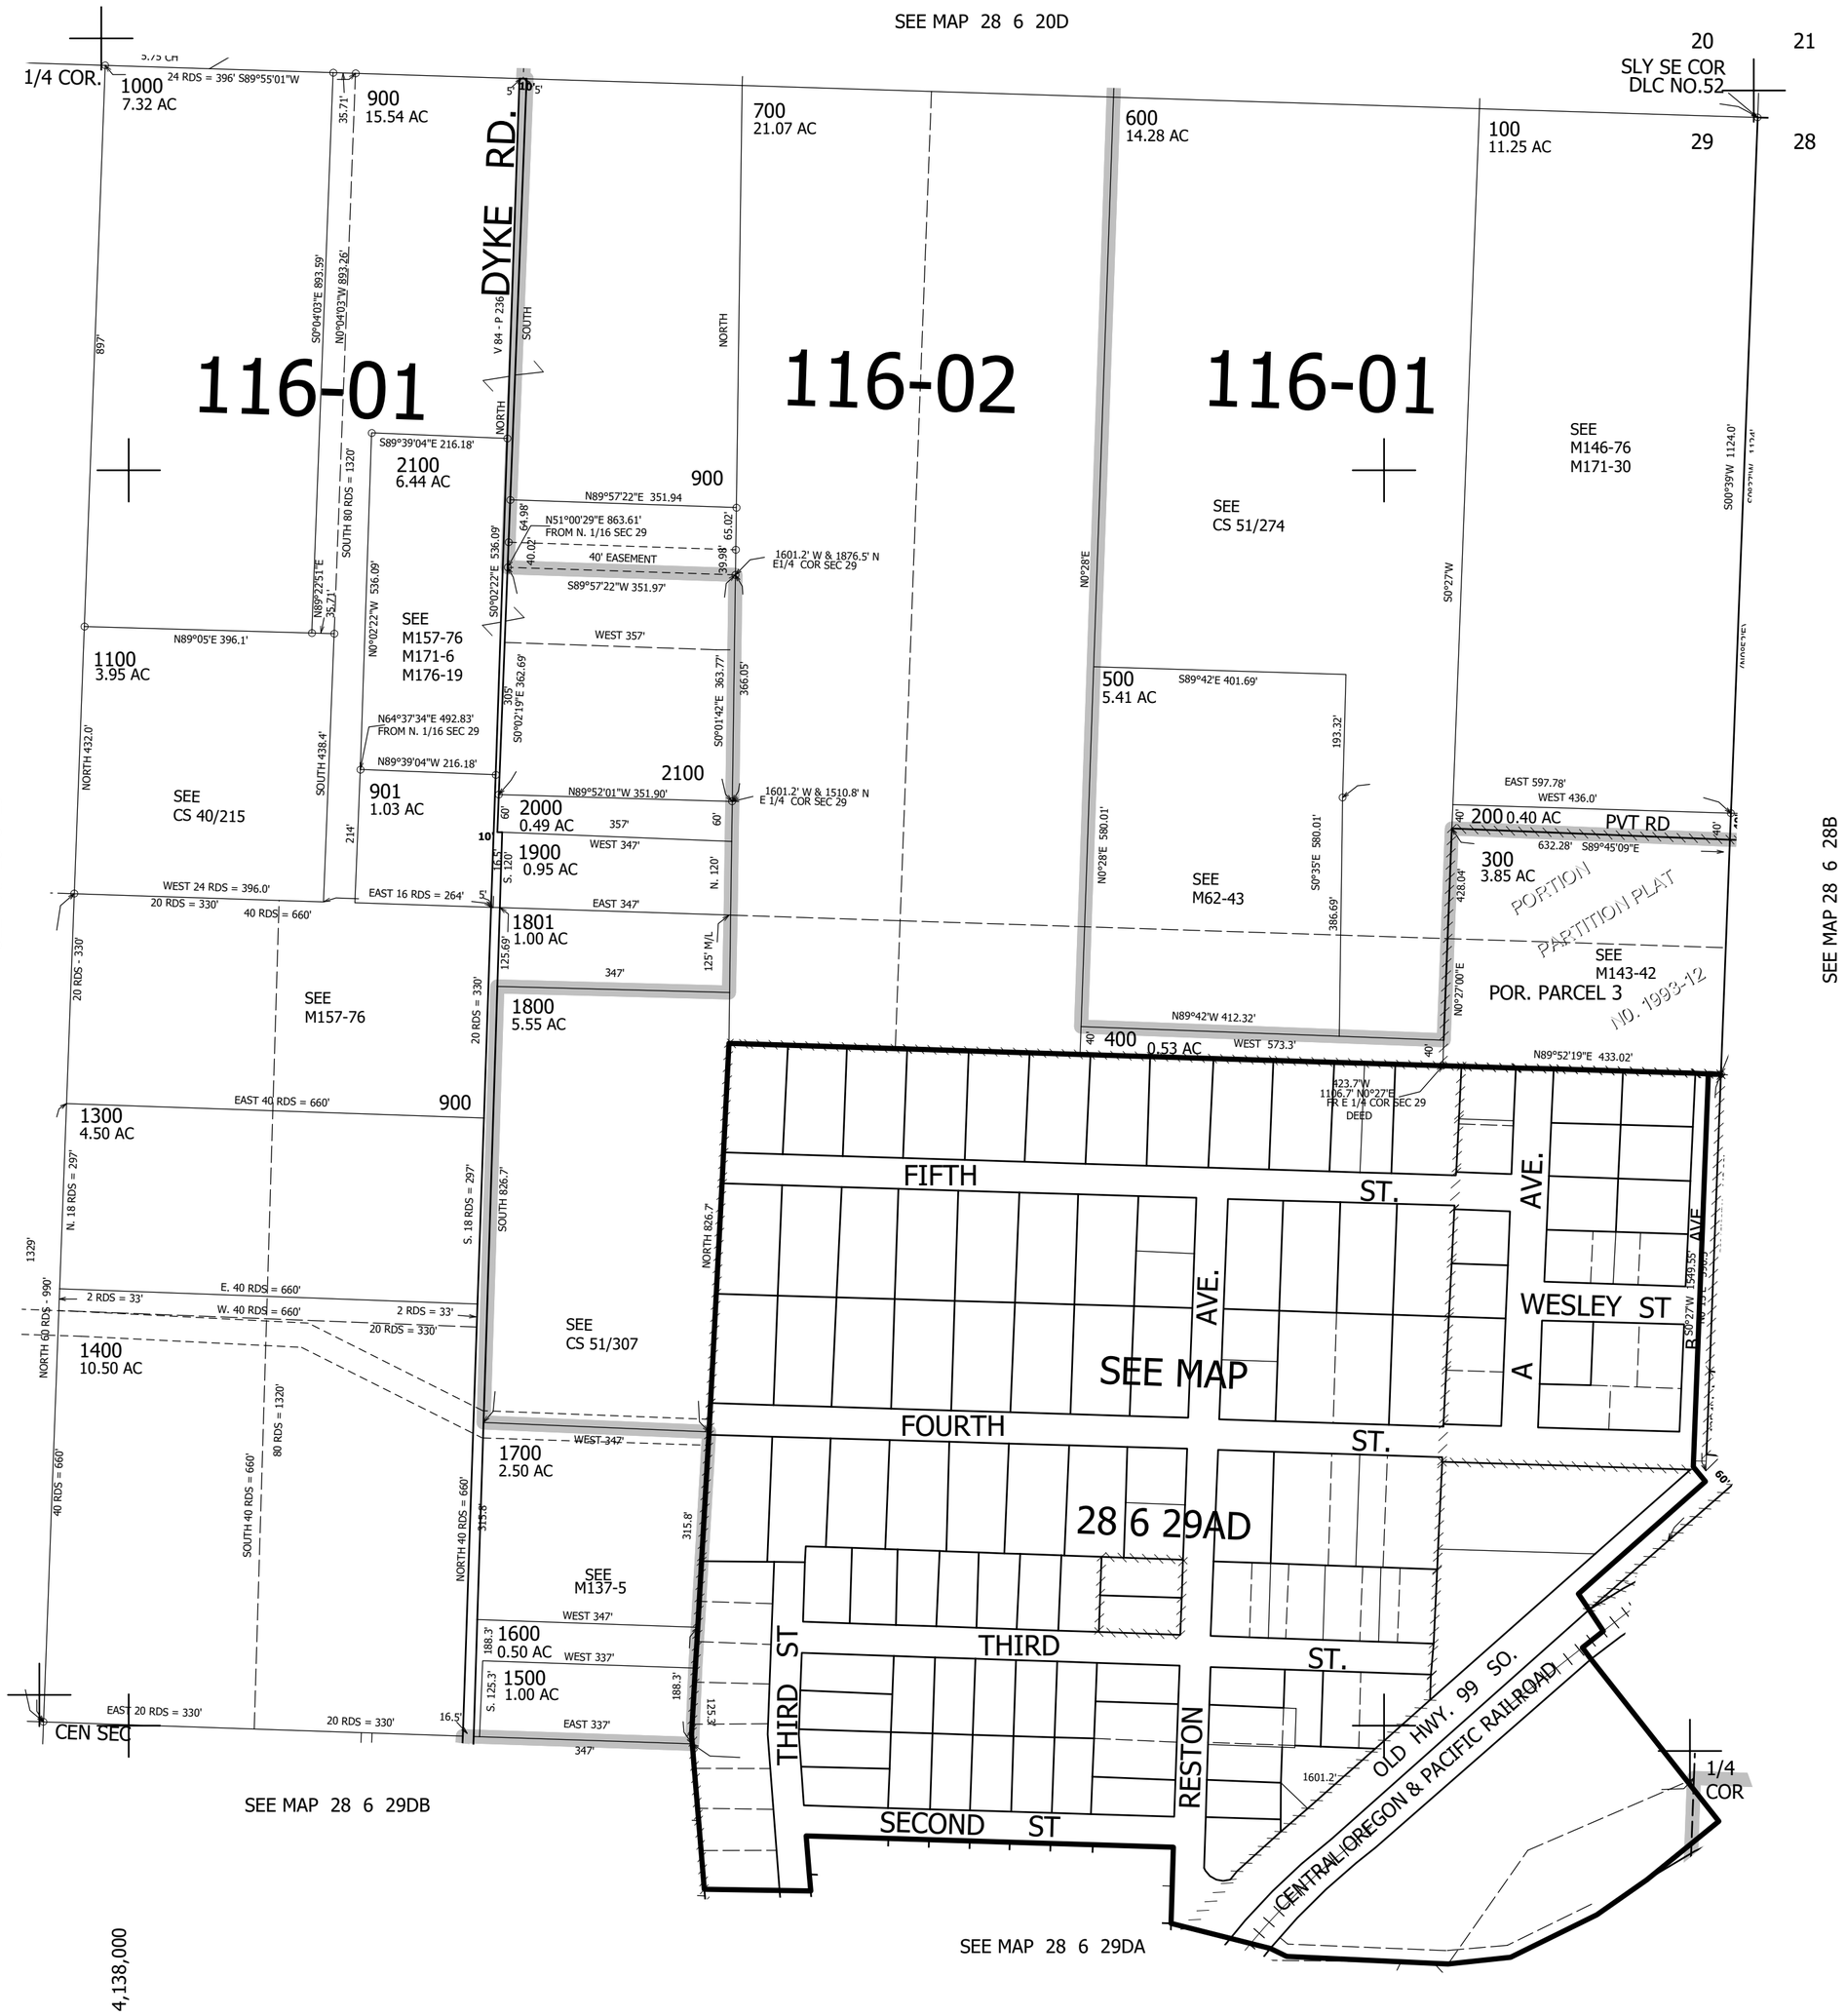


28 6 29A & INDEX