THIS MAP WAS PREPARED FOR ASSESSMENT PURPOSE ONLY.

SEC.35 T.28S. R.7W. W.M.
DOUGLAS COUNTY
1" = 400'

REVISED ON 5-9-12

28 7 35

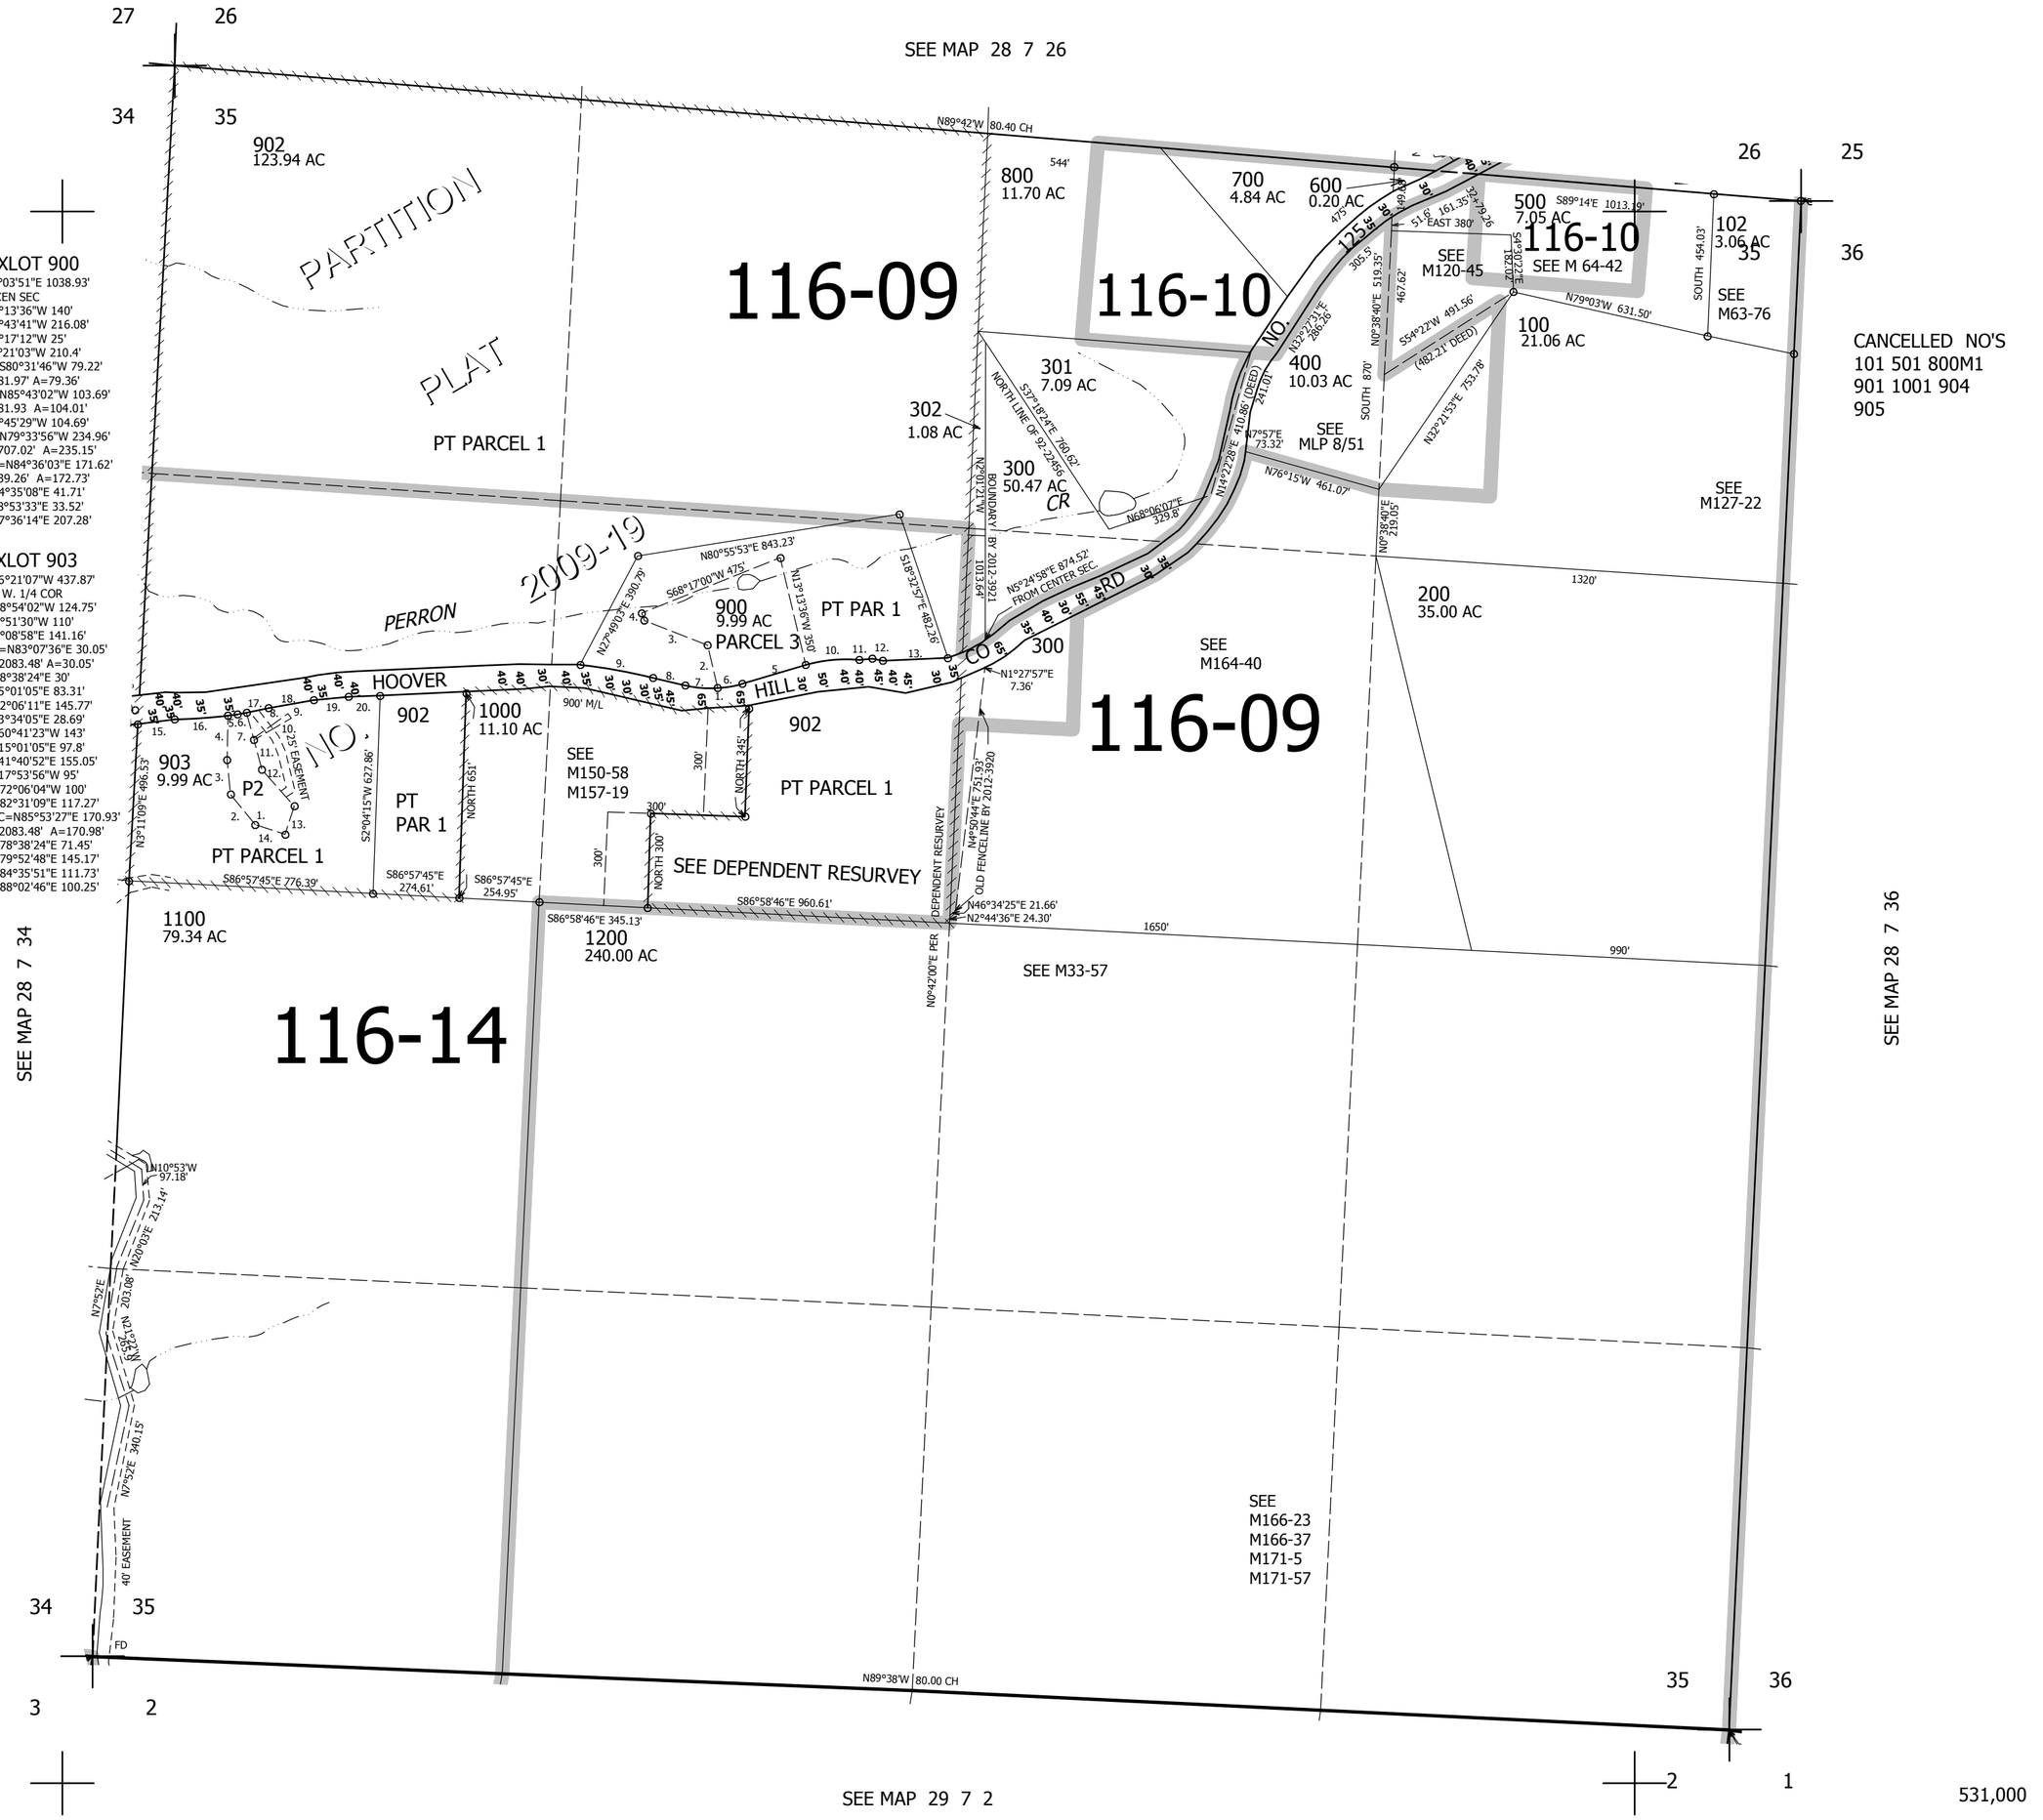

28 7 35