THIS MAP WAS PREPARED FOR ASSESSMENT PURPOSE ONLY.

SEC.16 T.29S. R.3W. W.M.
DOUGLAS COUNTY

1" = 400'

REVISED ON 6-25-12

29 3 16

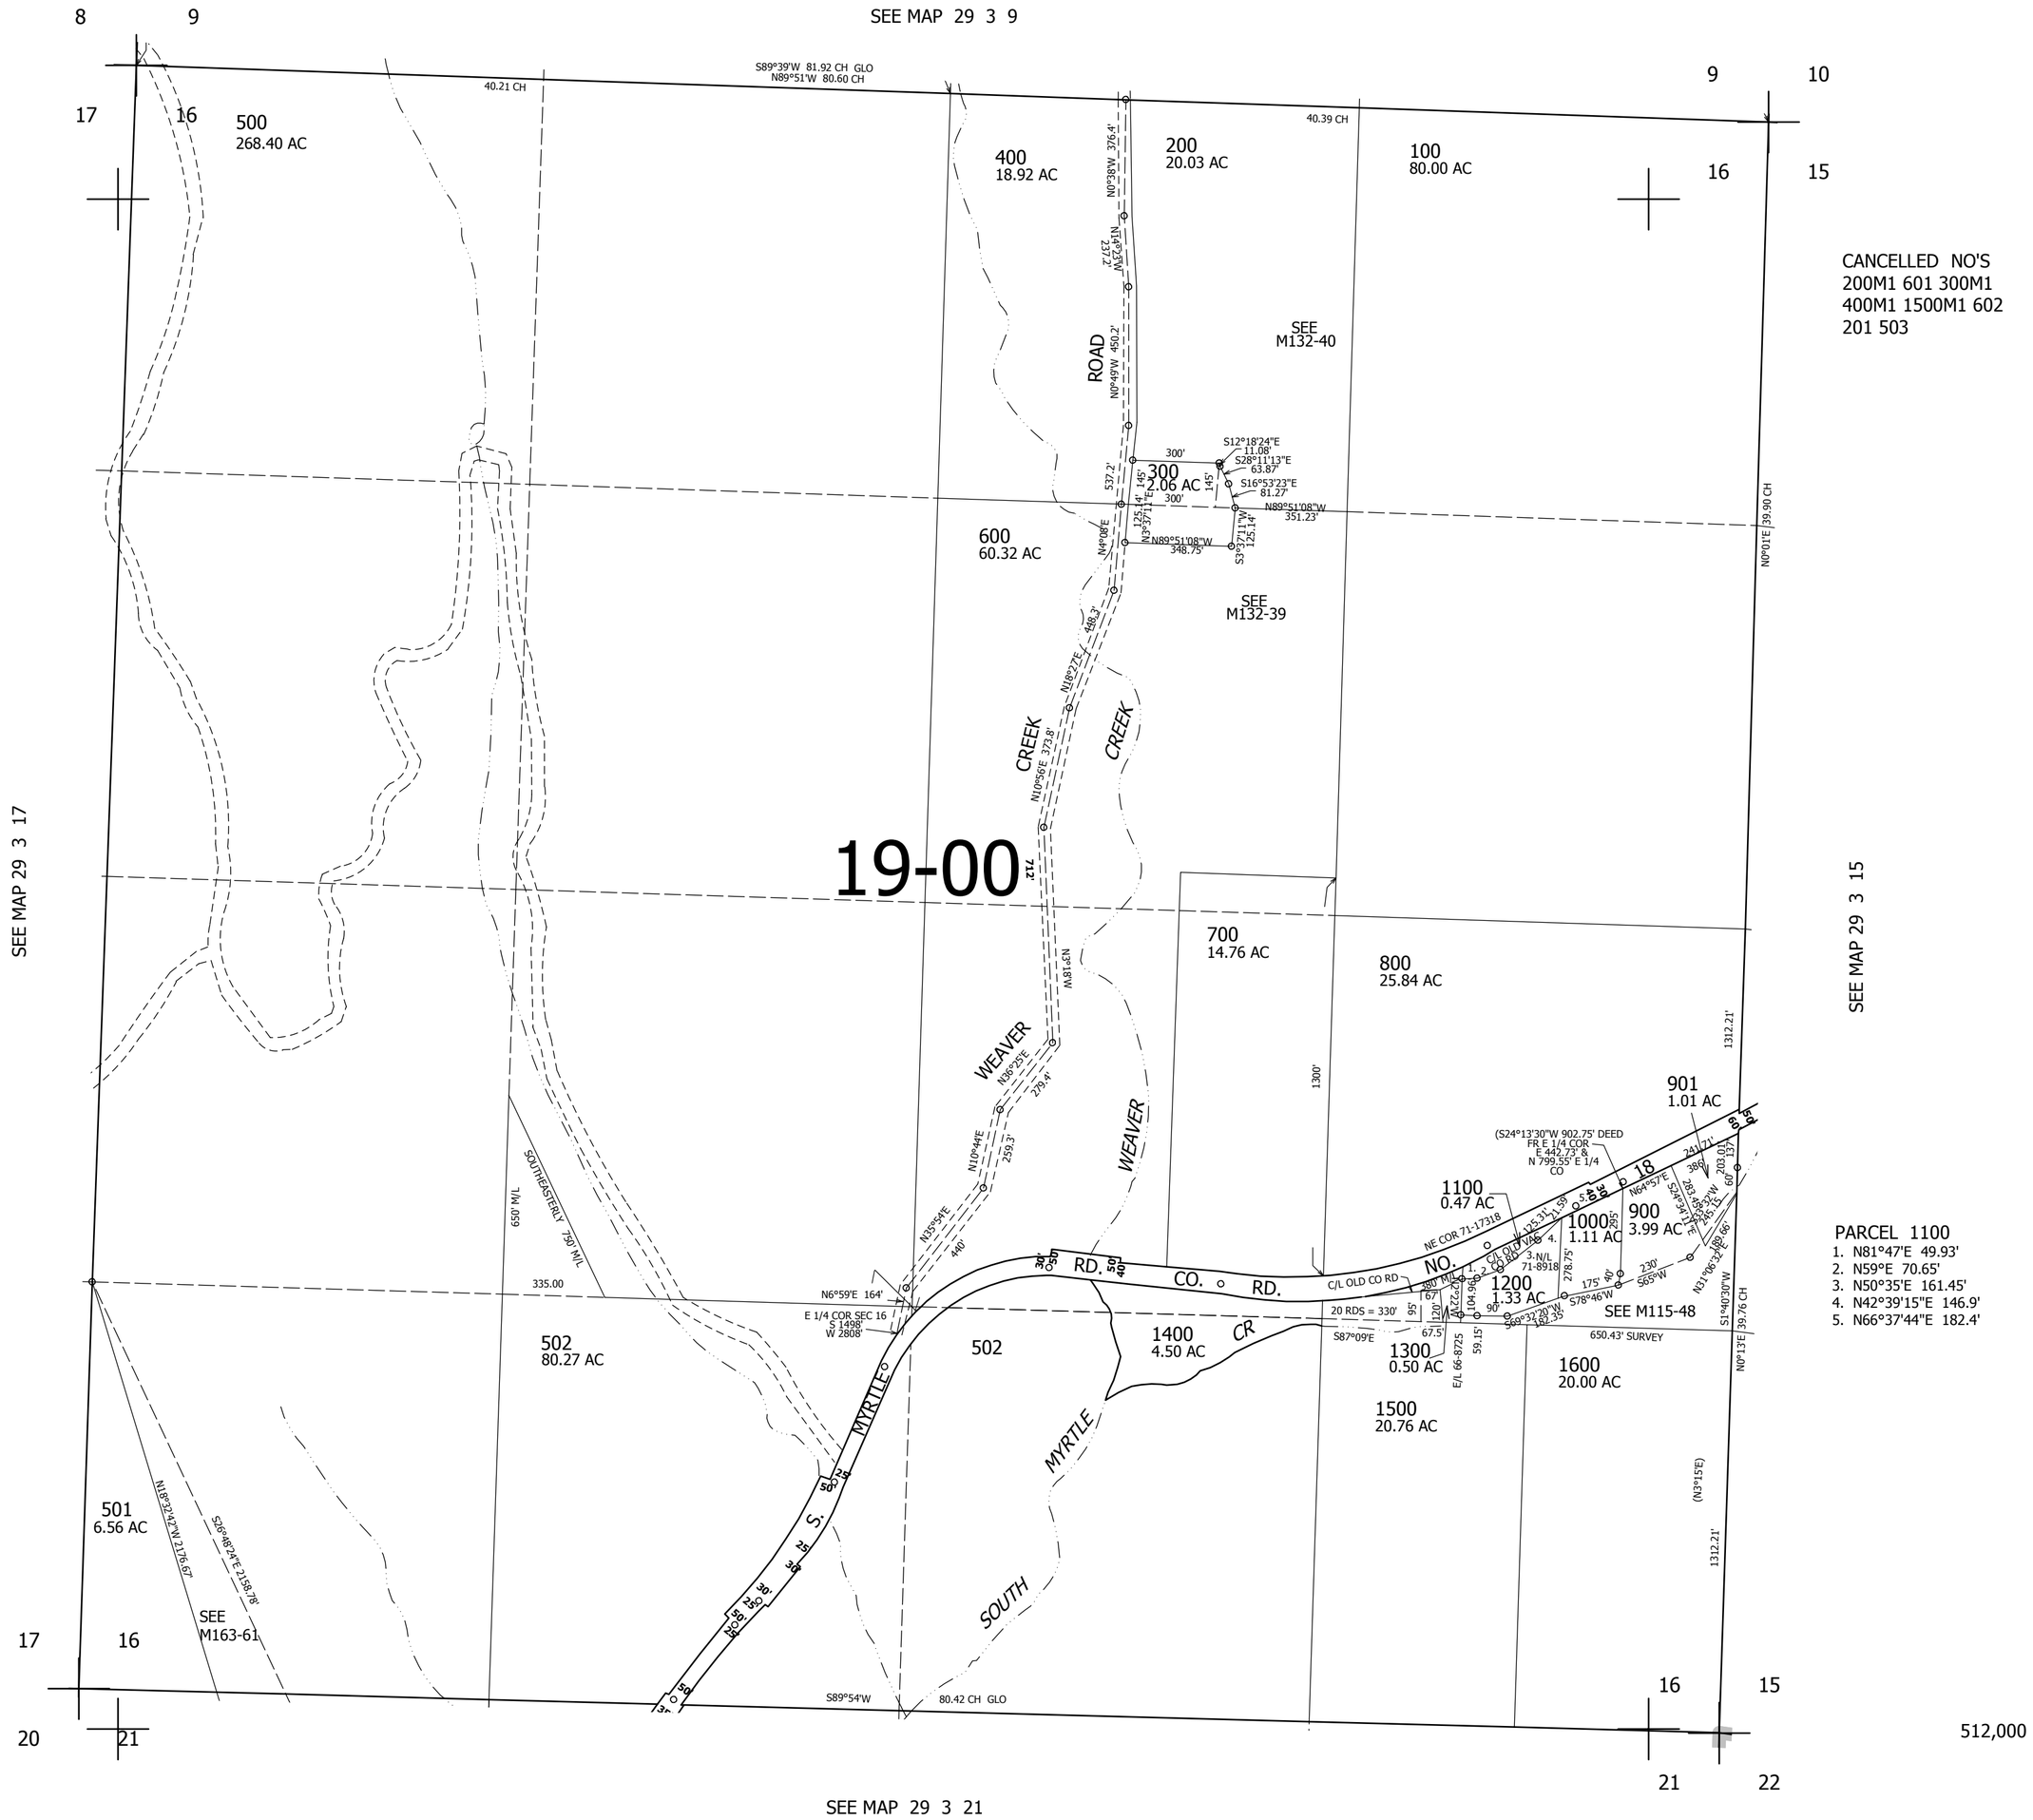

29 3 16