THIS MAP WAS PREPARED FOR ASSESSMENT PURPOSE ONLY.

T.29S. R.5E. W.M.
DOUGLAS COUNTY

1" = 2000'

REVISED ON
3-14-02

29 5E 00

SEE MAP 28 5E 00

SEE MAP 29 4E 00

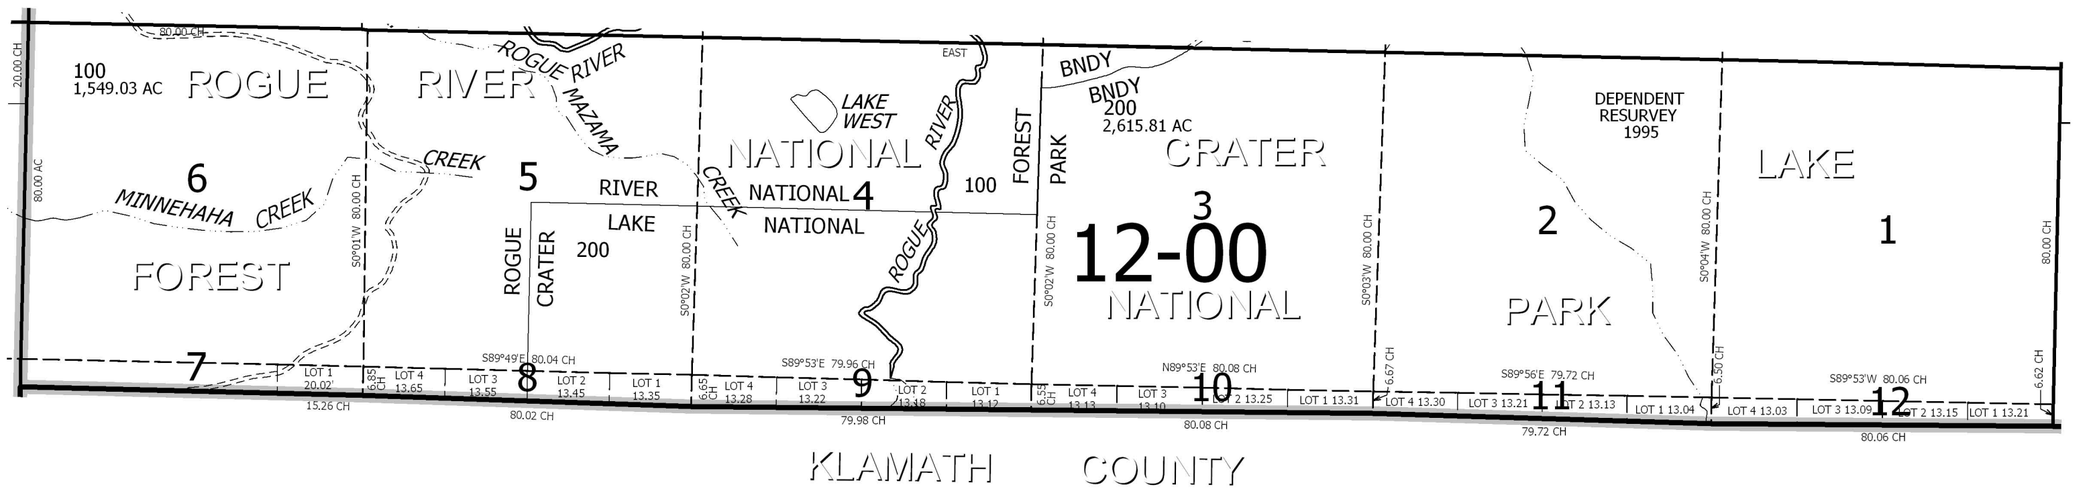

SEE MAP 29 5VE 00