THIS MAP WAS PREPARED FOR ASSESSMENT PURPOSE ONLY.

SEC.24 T29S. R.5W. W.M.
DOUGLAS COUNTY

1" = 400'

REVISED ON 2-10-15

29 5 24

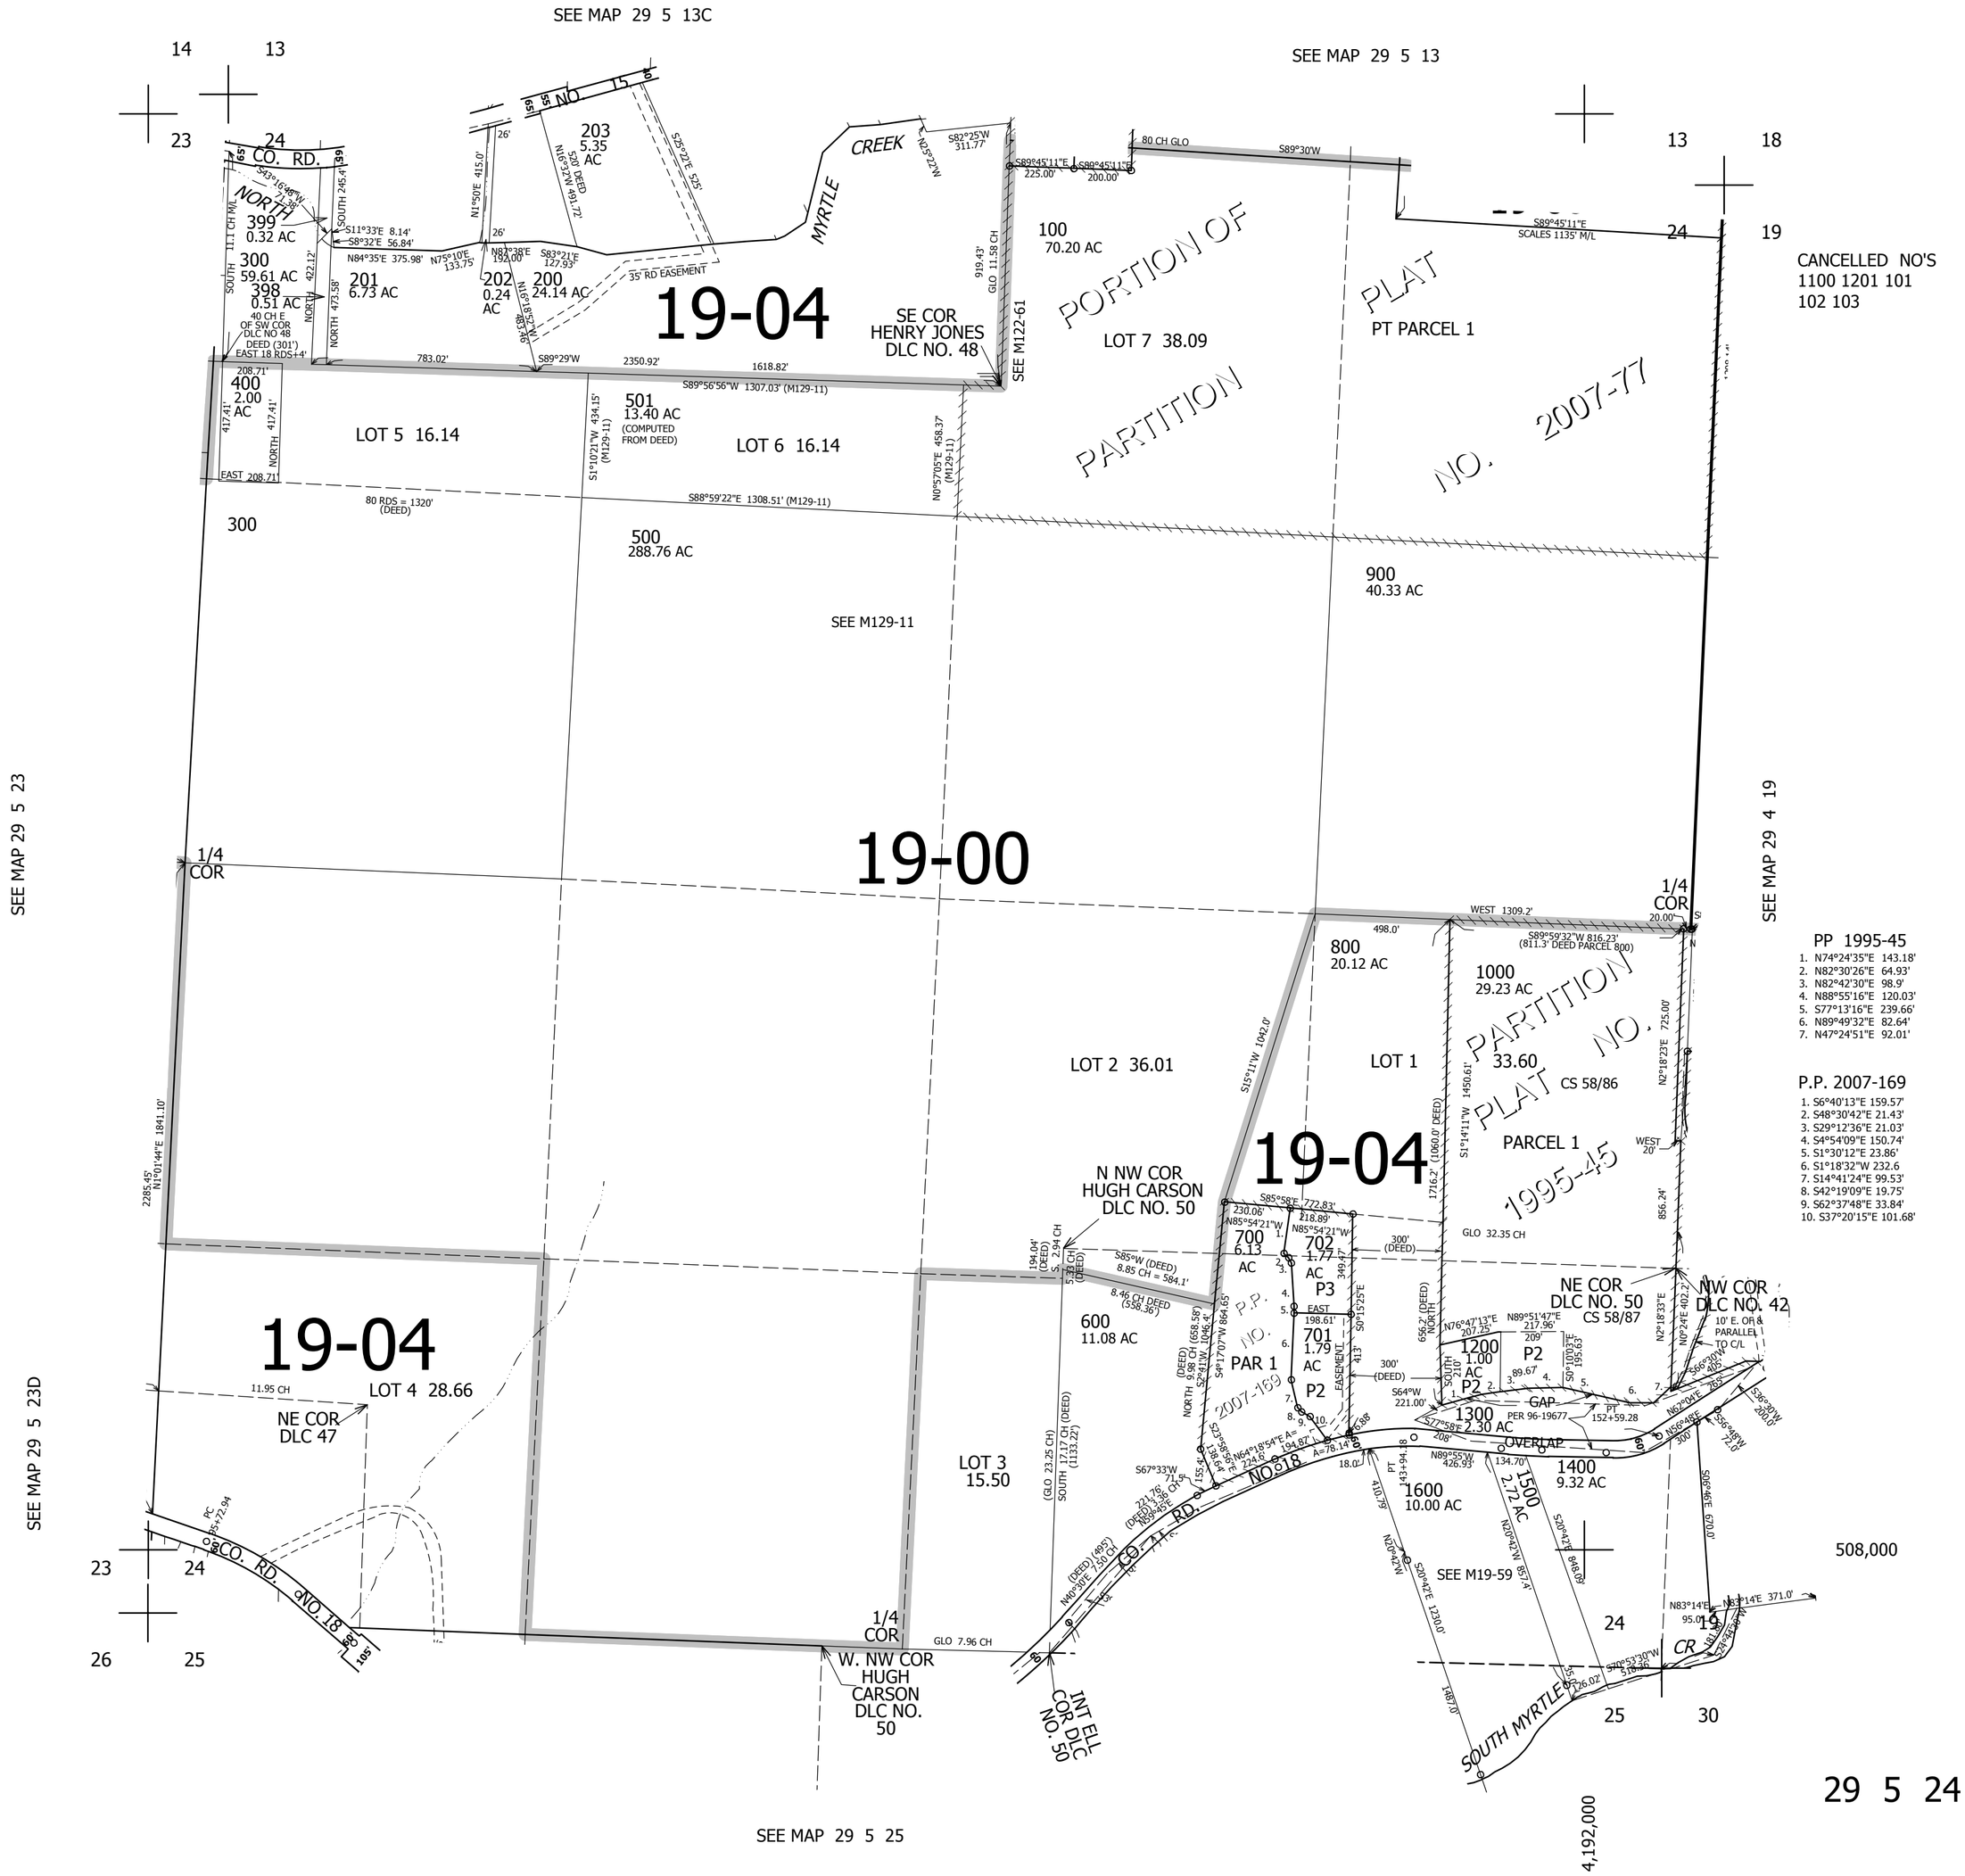

29 5 24