THIS MAP WAS PREPARED FOR ASSESSMENT PURPOSE ONLY.

Upper Left:
123°18'6"W 43°0'34"N
4172095E 501863N ft

SE1/4 NW1/4 SEC.33 T.29S. R.05W. W.M.
DOUGLAS COUNTY
1" = 100'

Date Exported 2026-06-01

290533BD
Myrtle Creek

CANCELLED NOS:
2701 2201 1700
1800 1900 403
404 405 4002
4003 901

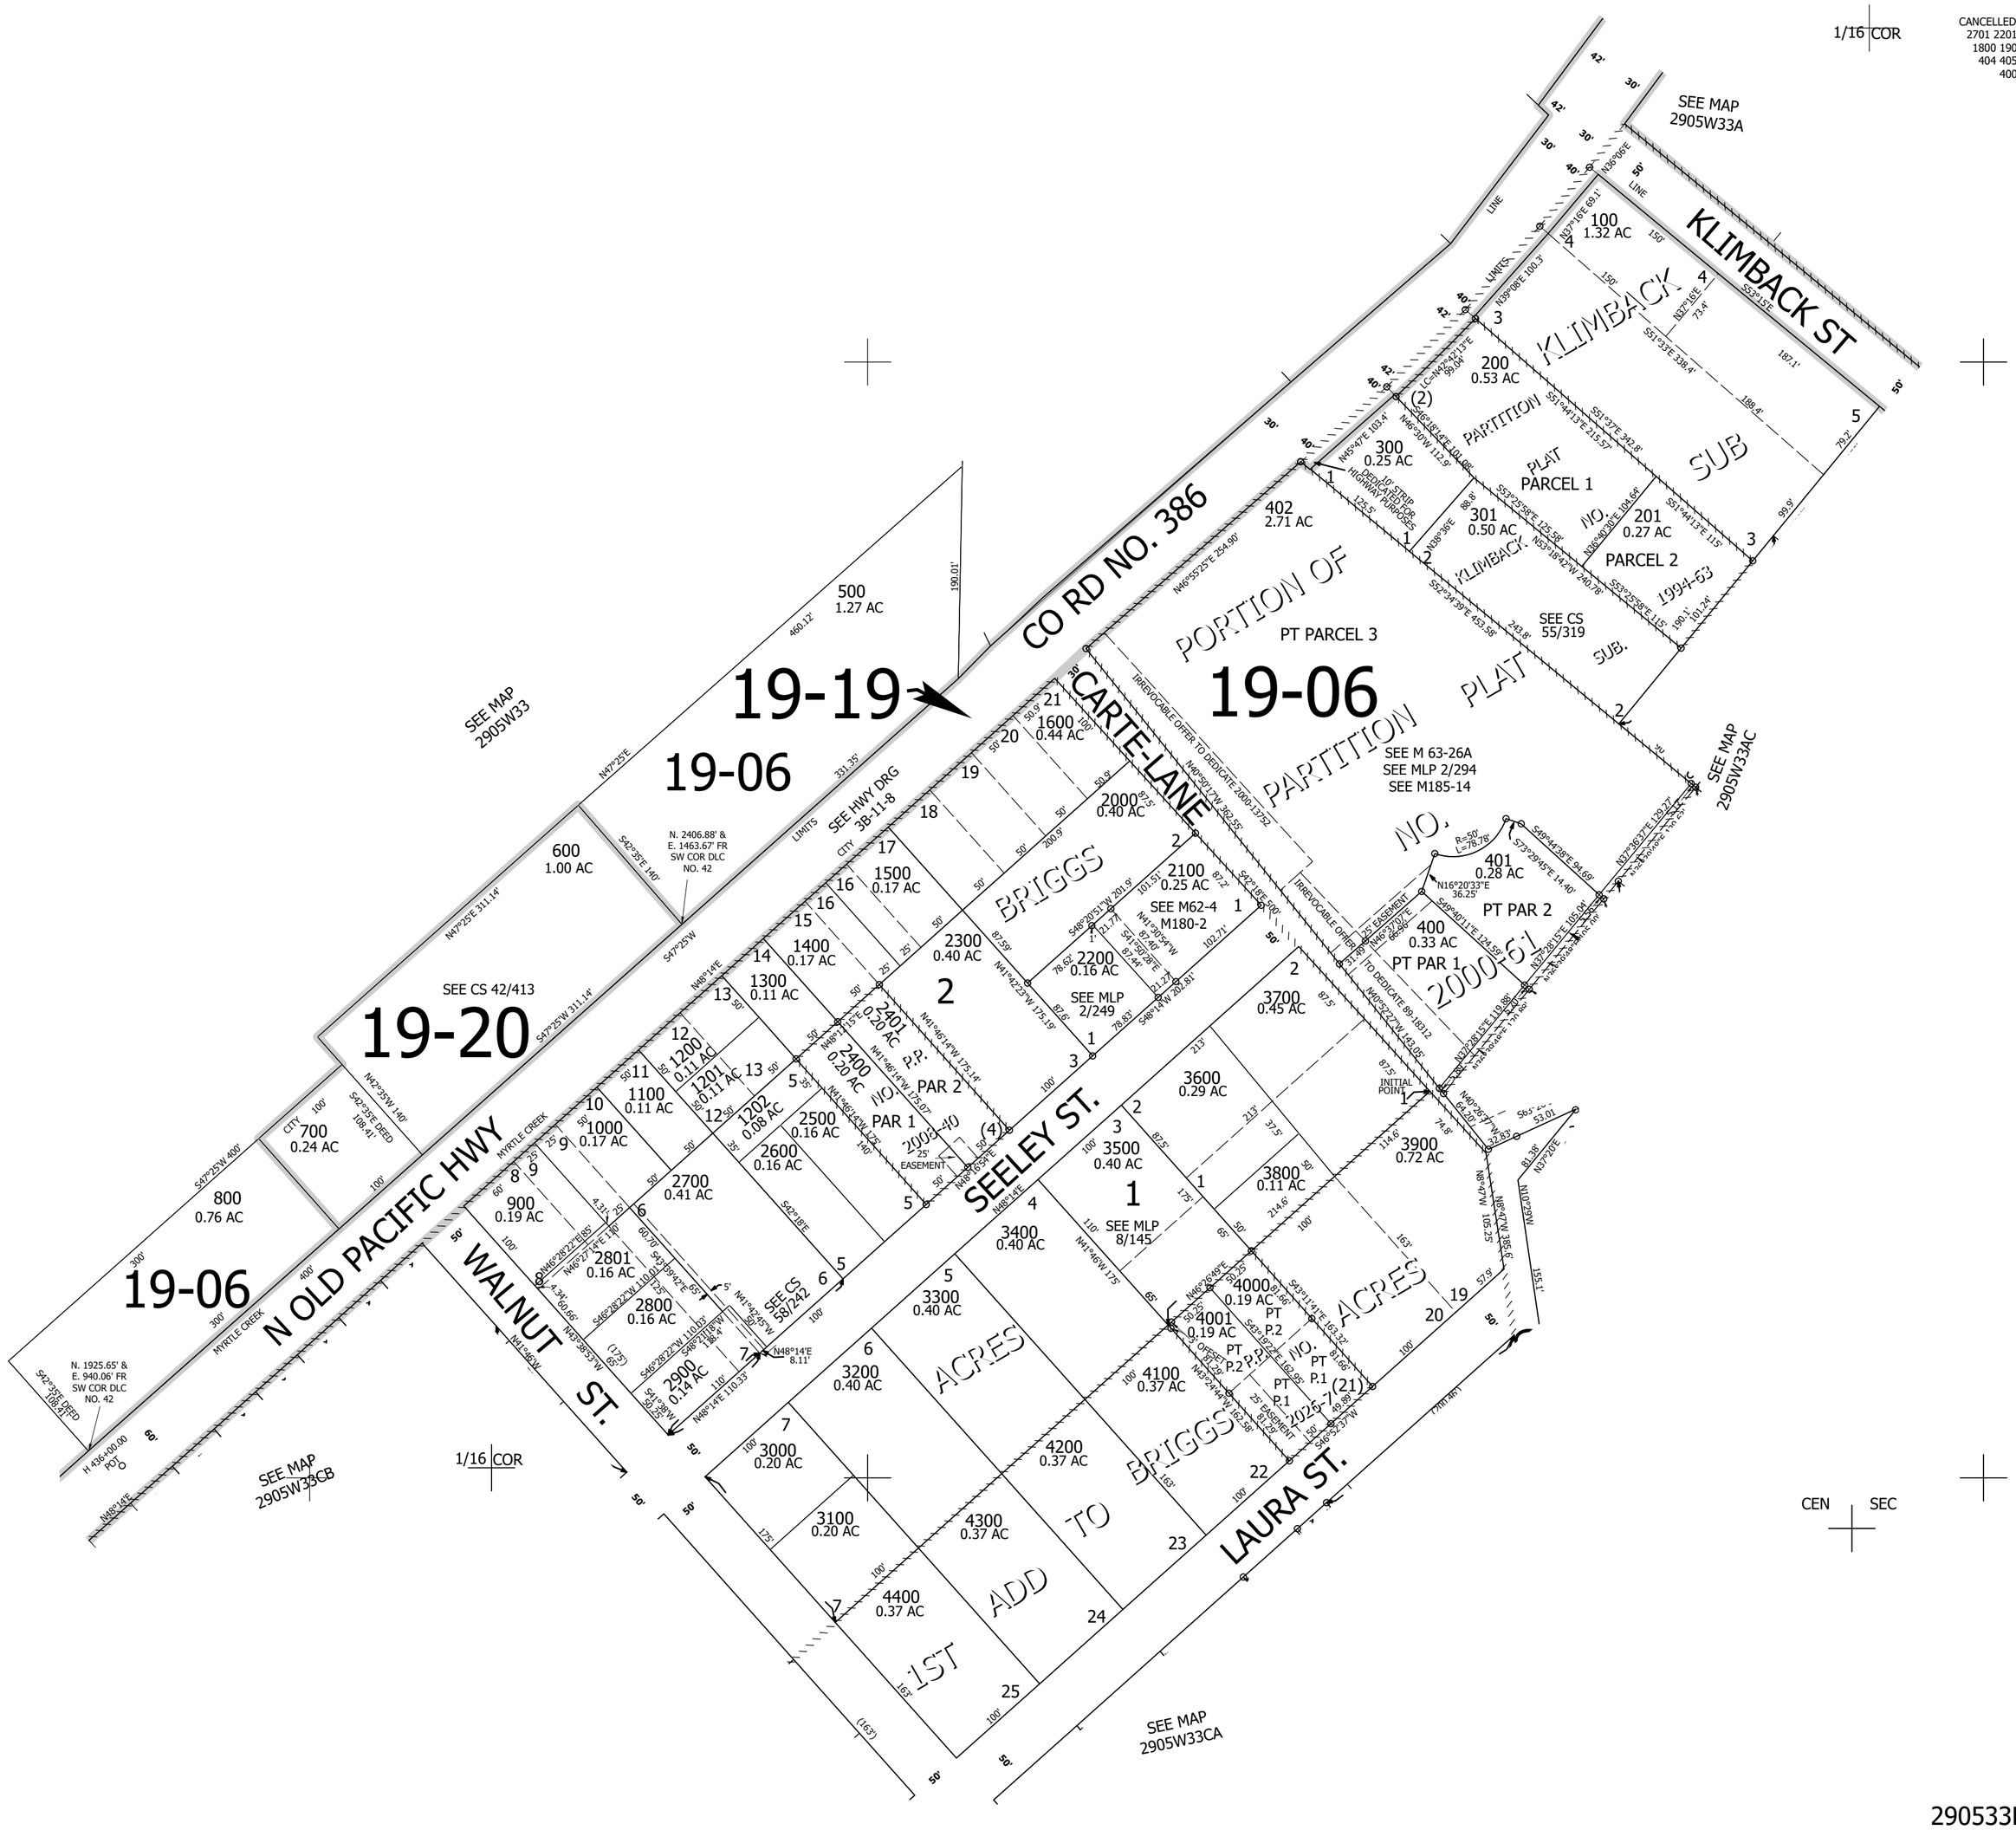

290533BD
Myrtle Creek

Lower Right:
123°17'38"W 43°0'17"N
4174067E 500124N ft

Accessibility Information: This is a taxlot assessment map of the Southeast Quarter of the Northwest Quarter of Section 33 of Township 29 South Range 5 West. For assistance contact Douglas County Assessors Department.