THIS MAP WAS PREPARED FOR ASSESSMENT PURPOSE ONLY.

SEC.8 T.29S. R.6W. W.M.
DOUGLAS COUNTY

1" = 400'

REVISED ON 2-29-16

29 6 8

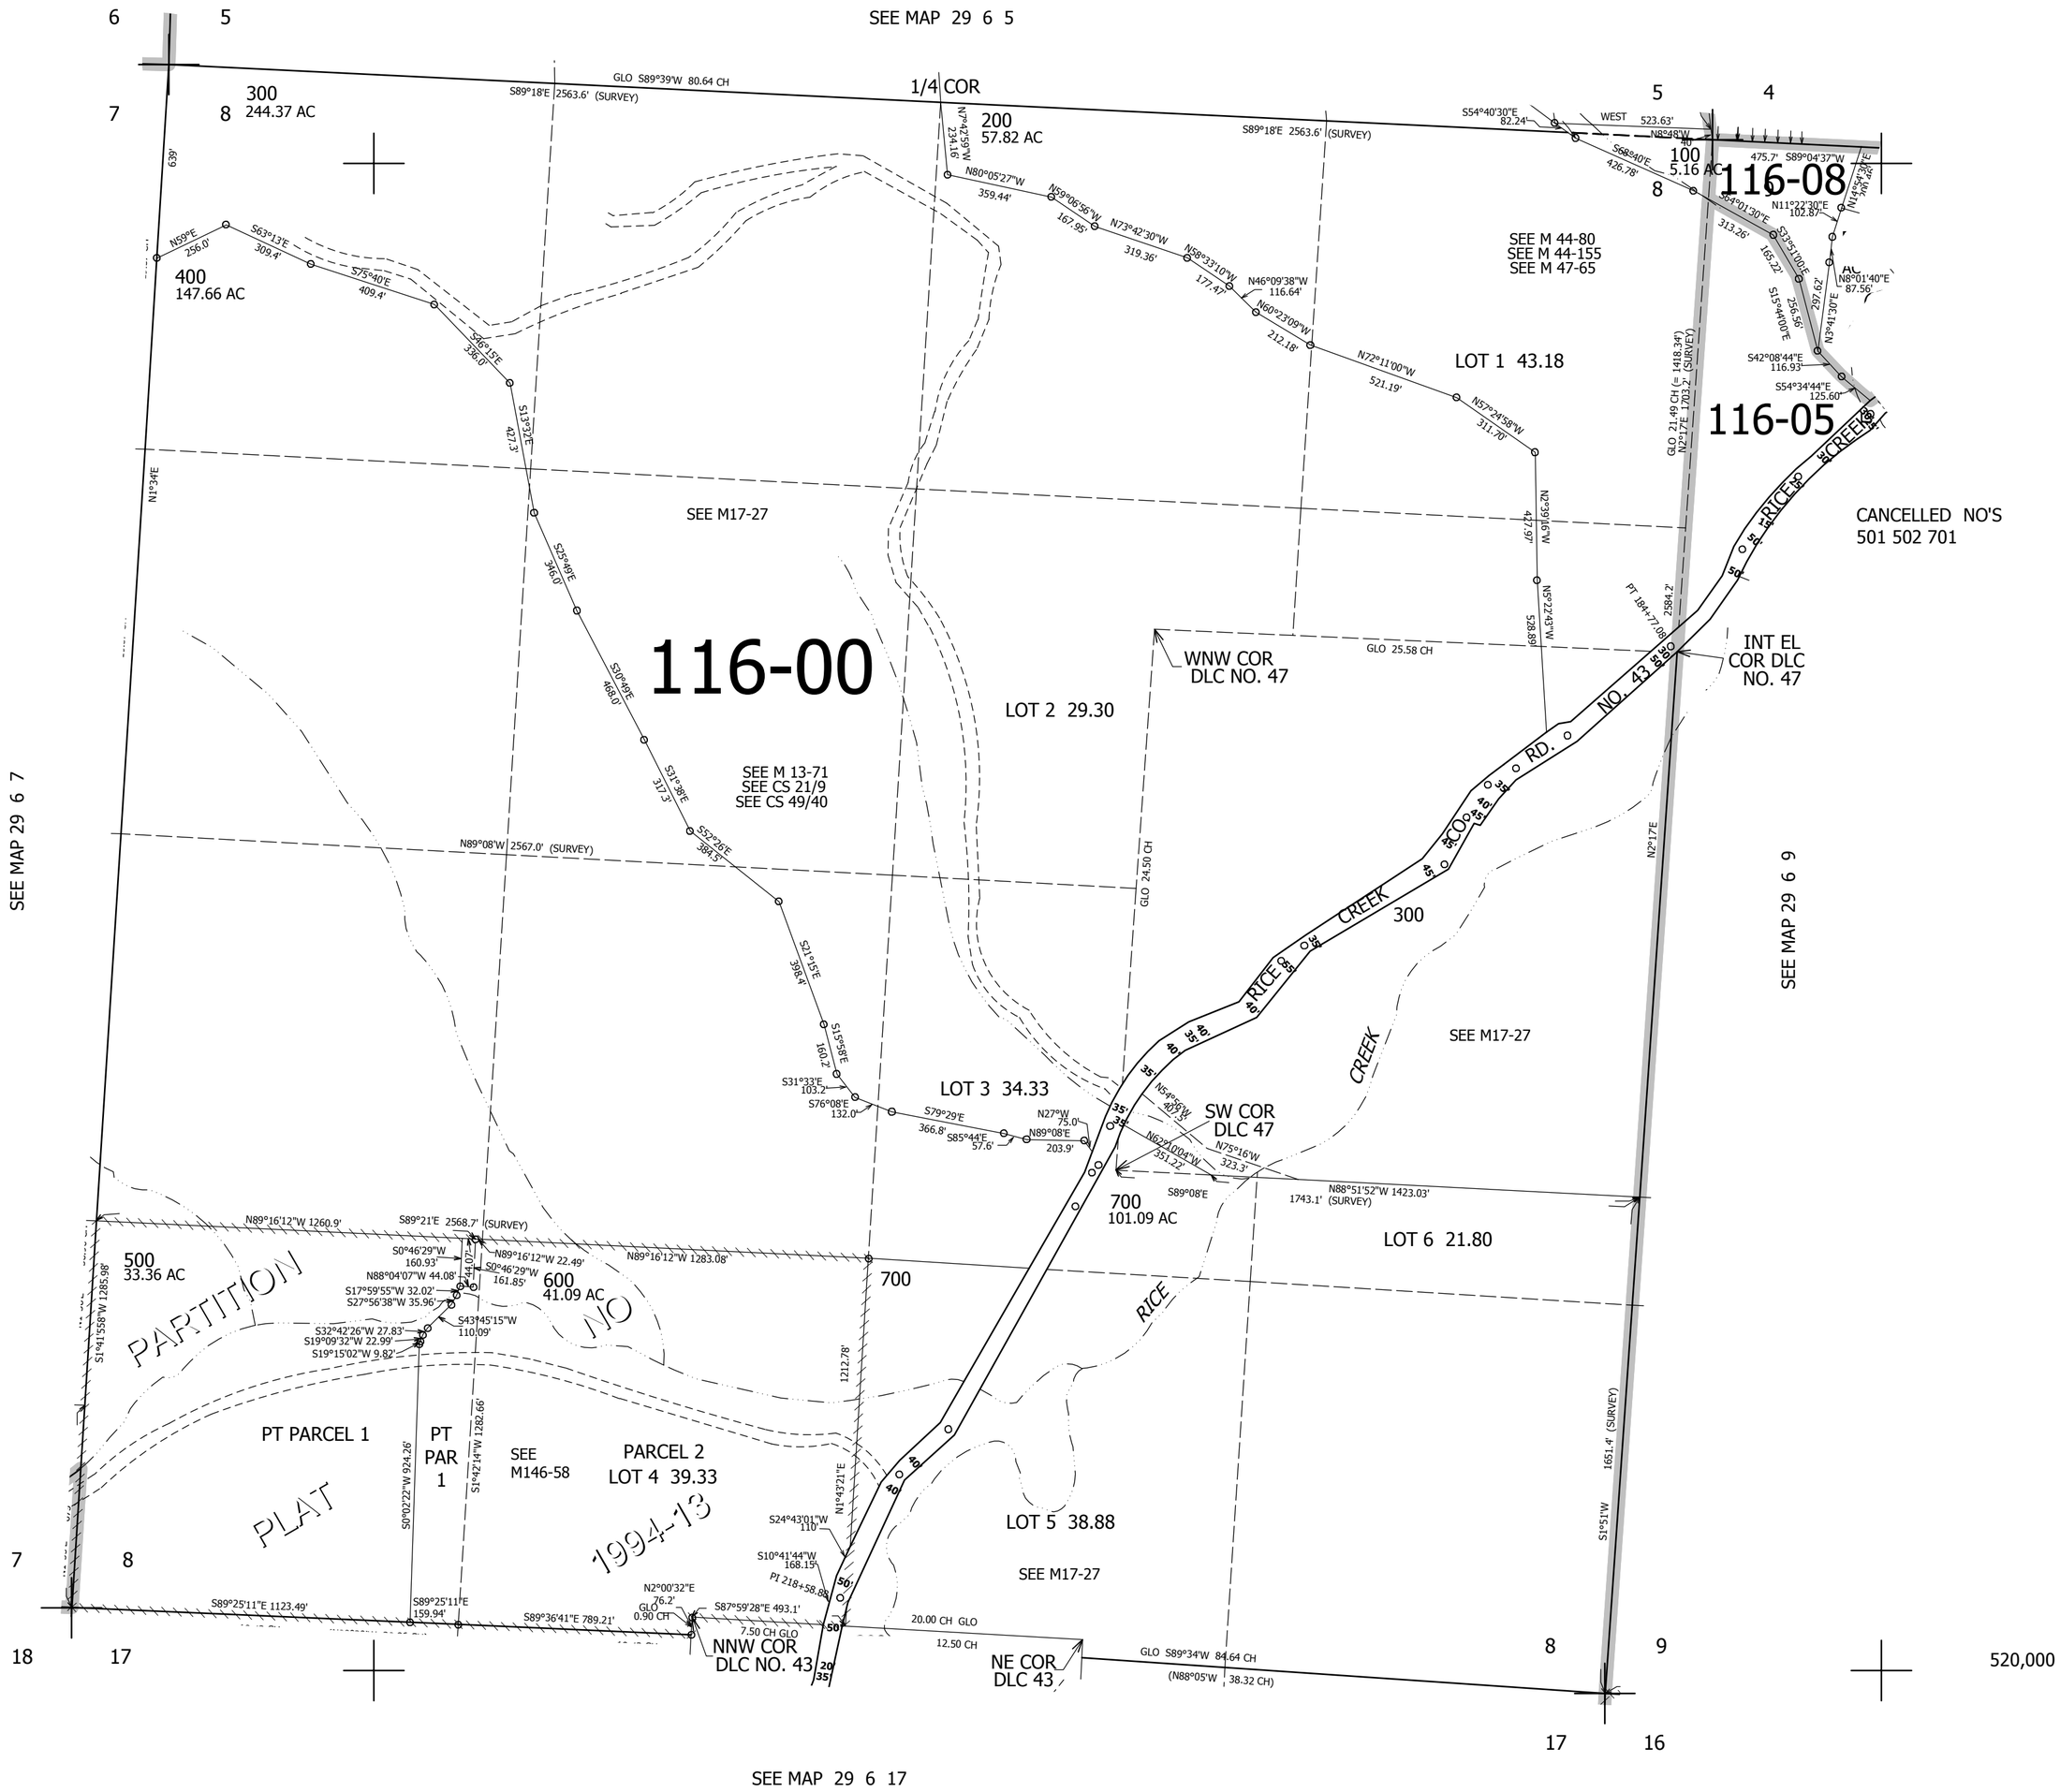

29 6 8