THIS MAP WAS PREPARED FOR ASSESSMENT PURPOSE ONLY.

SEC.19 T.29S. R.8W. W.M.
DOUGLAS COUNTY

1" = 400'

REVISED ON 8-31-00

29 8 19

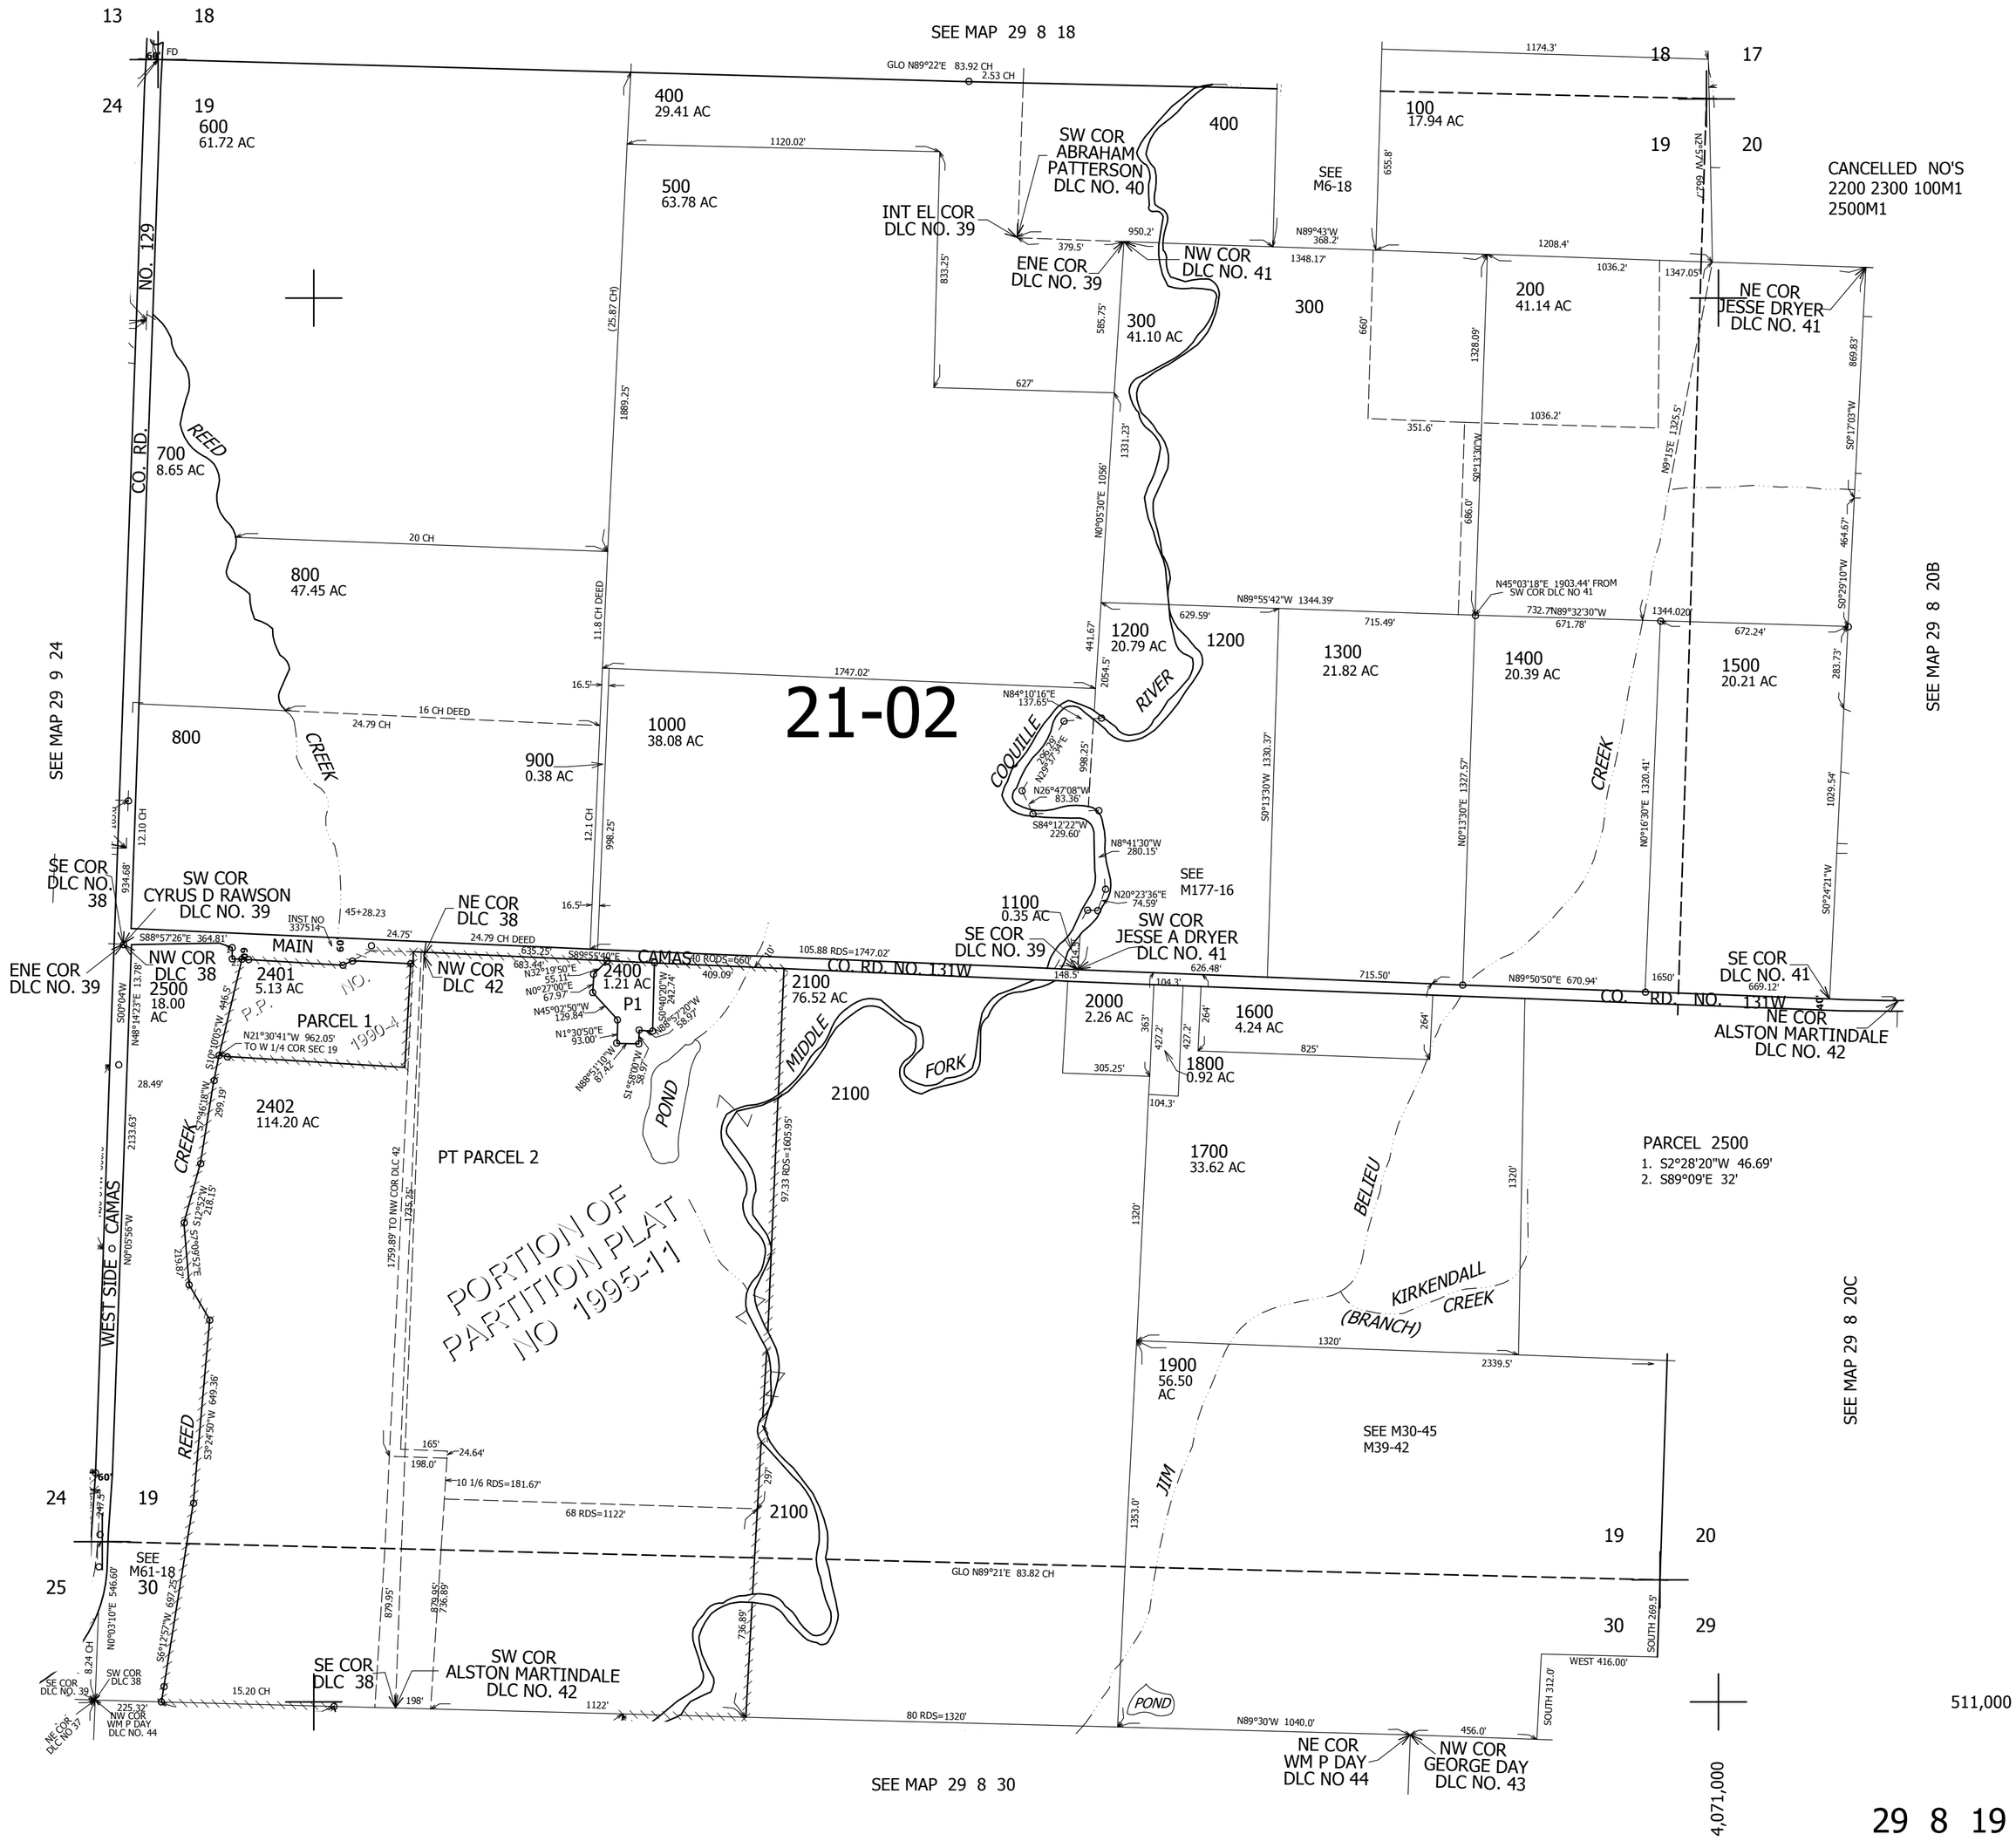

29 8 19