THIS MAP WAS PREPARED FOR ASSESSMENT PURPOSE ONLY.

SEC.29 T30S. R.6W. W.M.
DOUGLAS COUNTY

REVISED ON 12-29-00

30 6 29

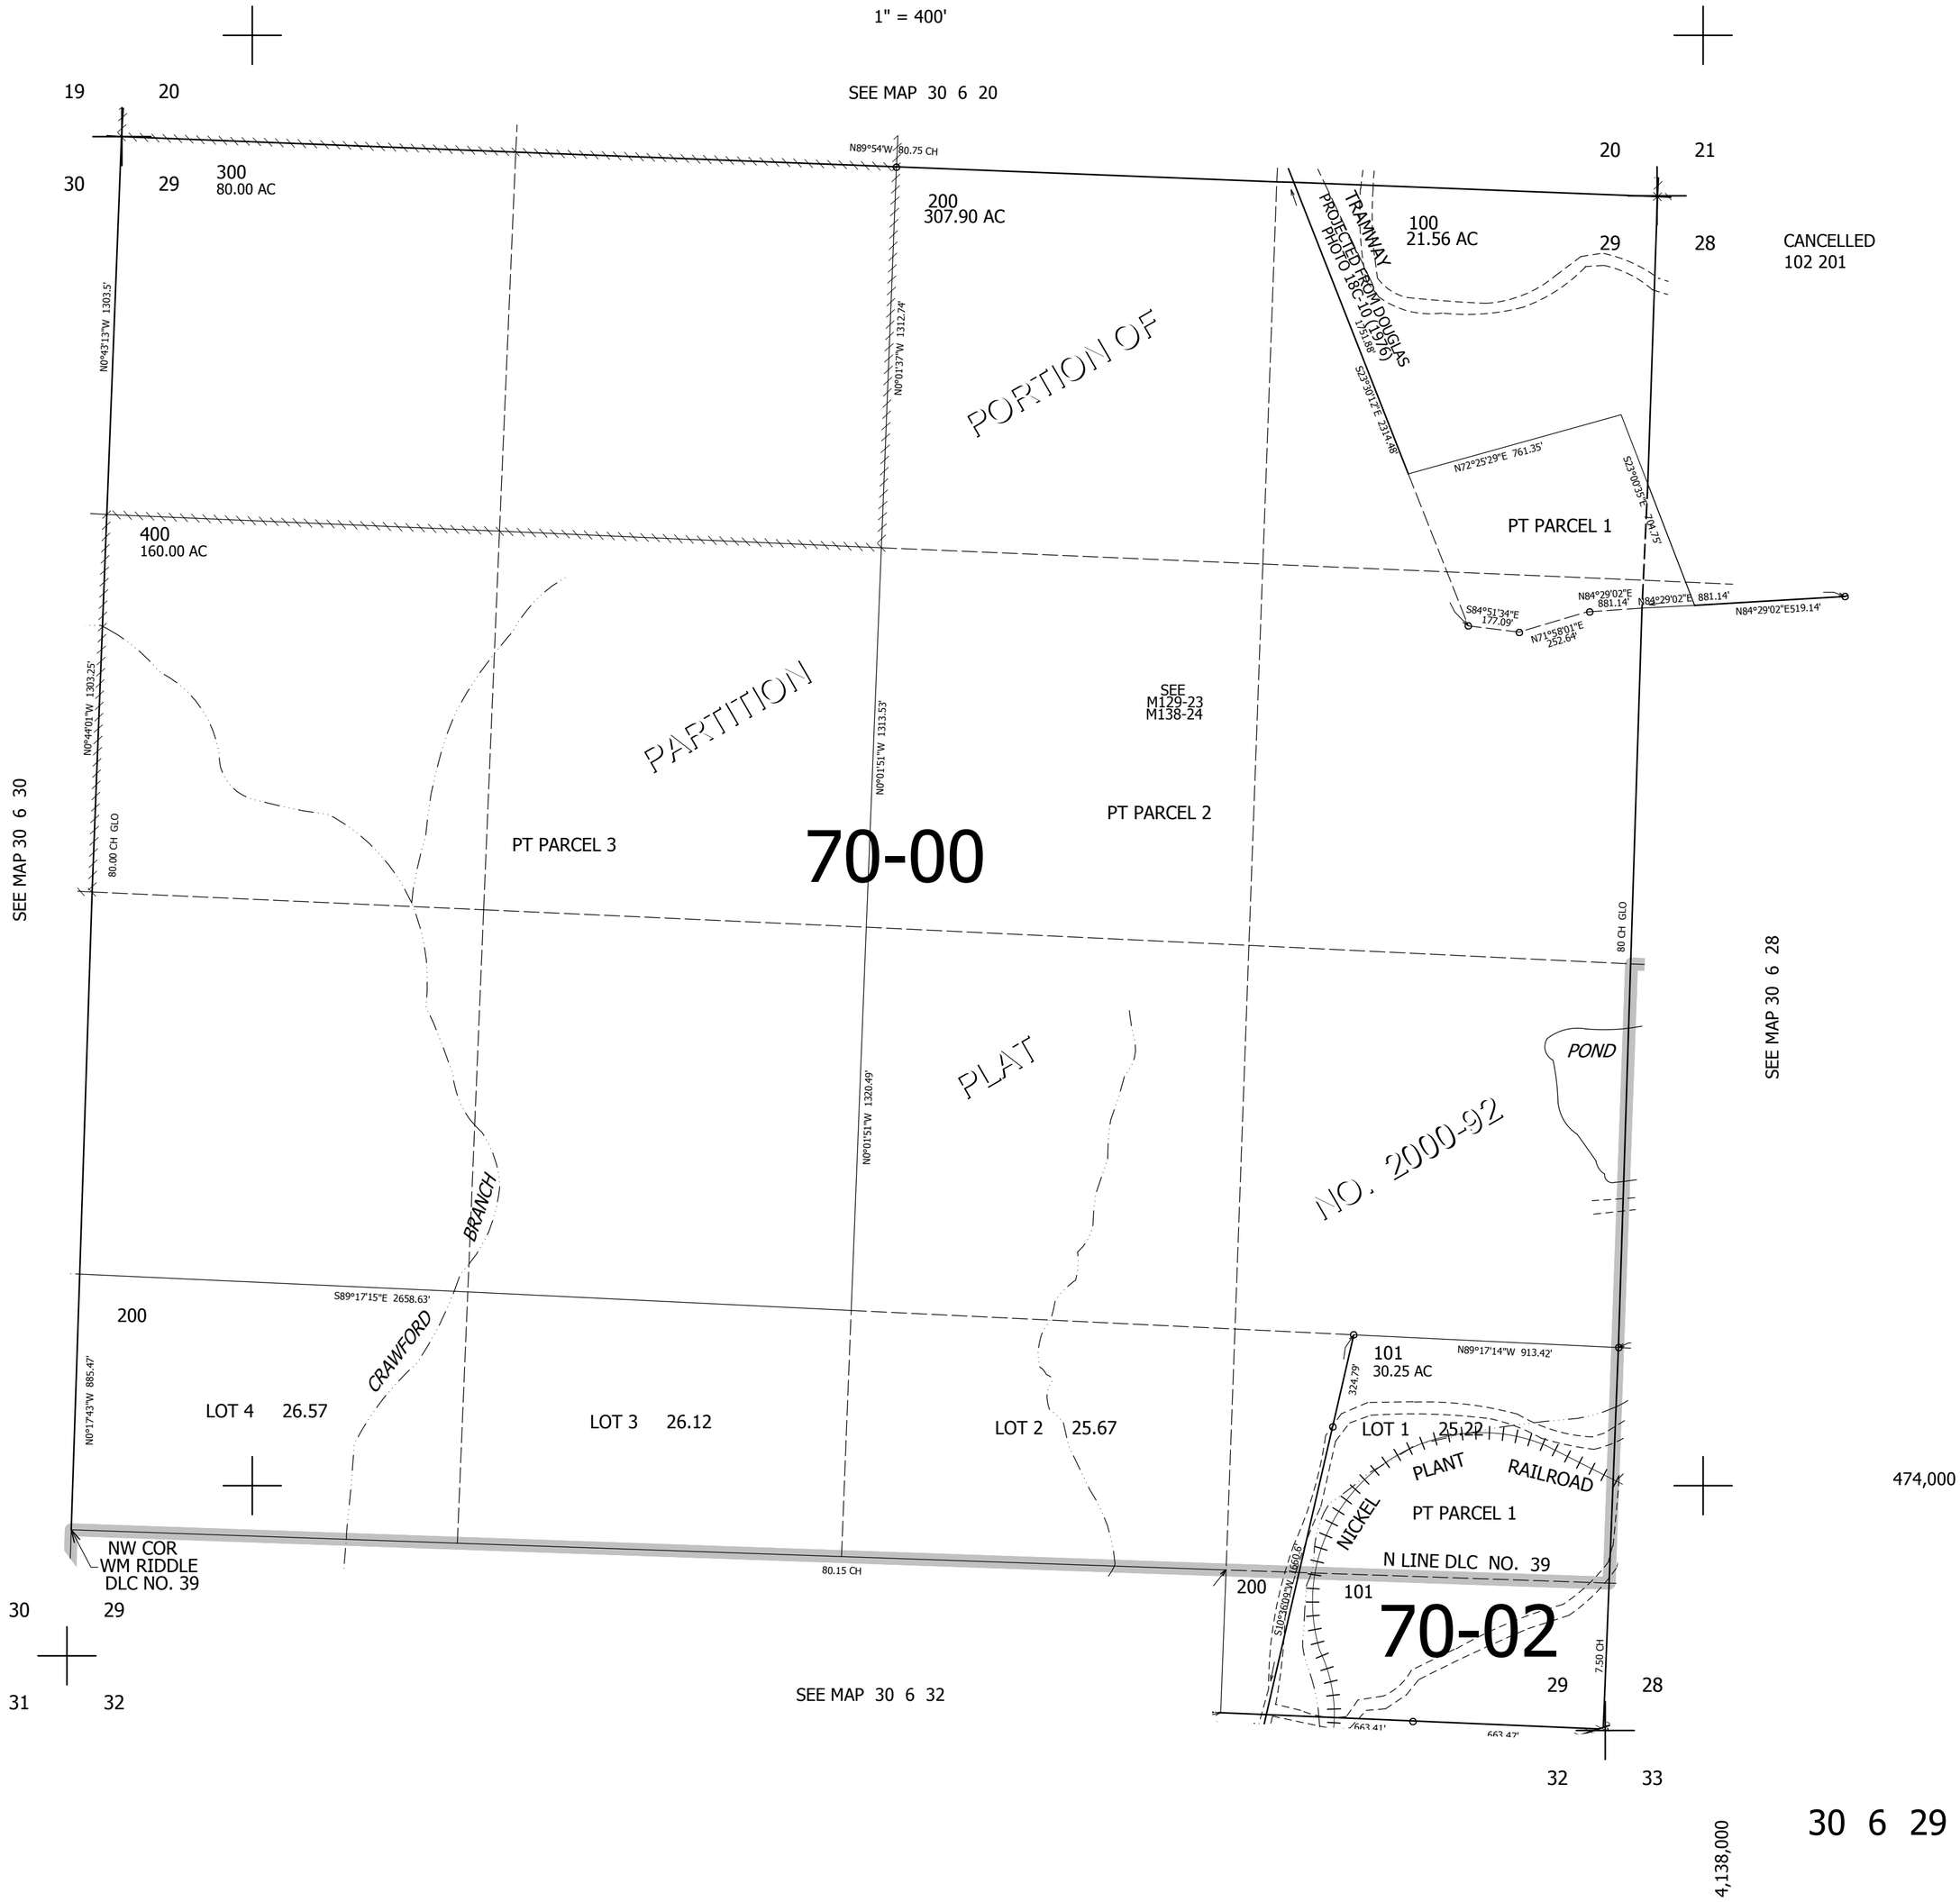

30 6 29