THIS MAP WAS PREPARED FOR ASSESSMENT PURPOSE ONLY.

SEC.29 T31S. R.1W. W.M.
DOUGLAS COUNTY

1" = 400'

REVISED ON 4-21-97

31 1 29

CANCELLED 900M1

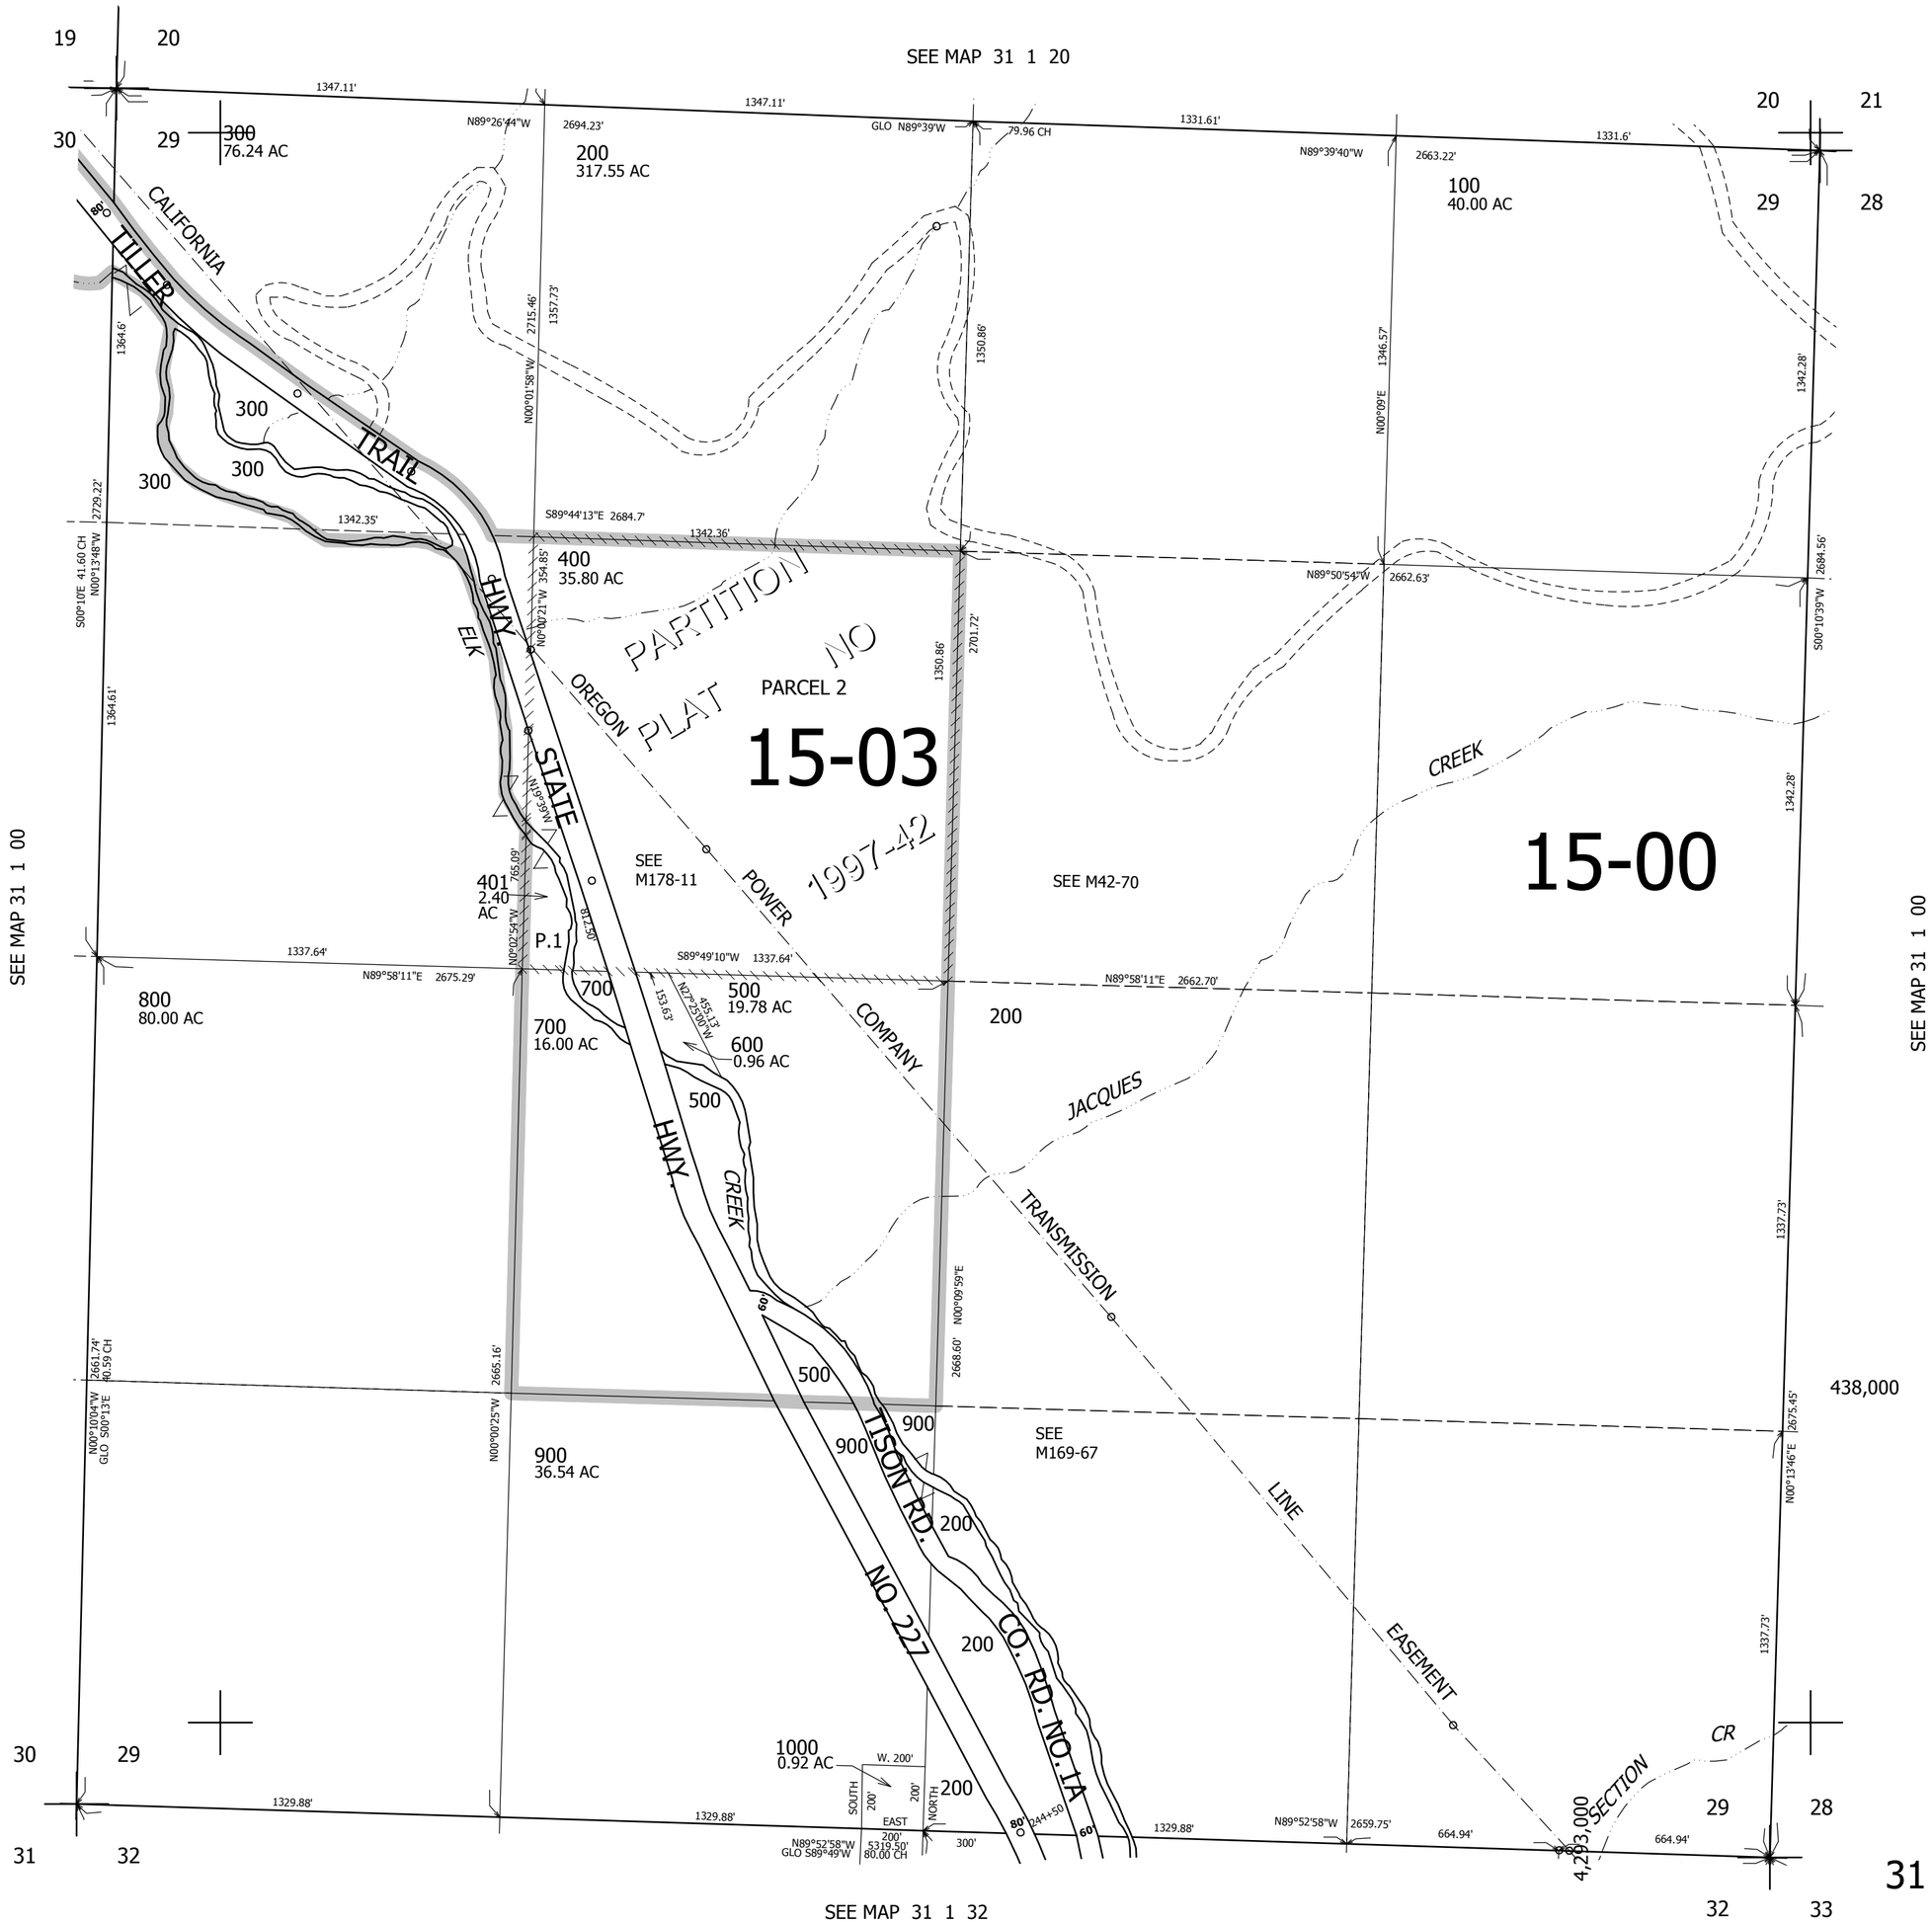

31 1 29