THIS MAP WAS PREPARED FOR ASSESSMENT PURPOSE ONLY.

SE1/4 SEC.22 T.32S. R.5W. W.M.
DOUGLAS COUNTY

1" = 200'

REVISED ON 8-11-14

32 5 22D

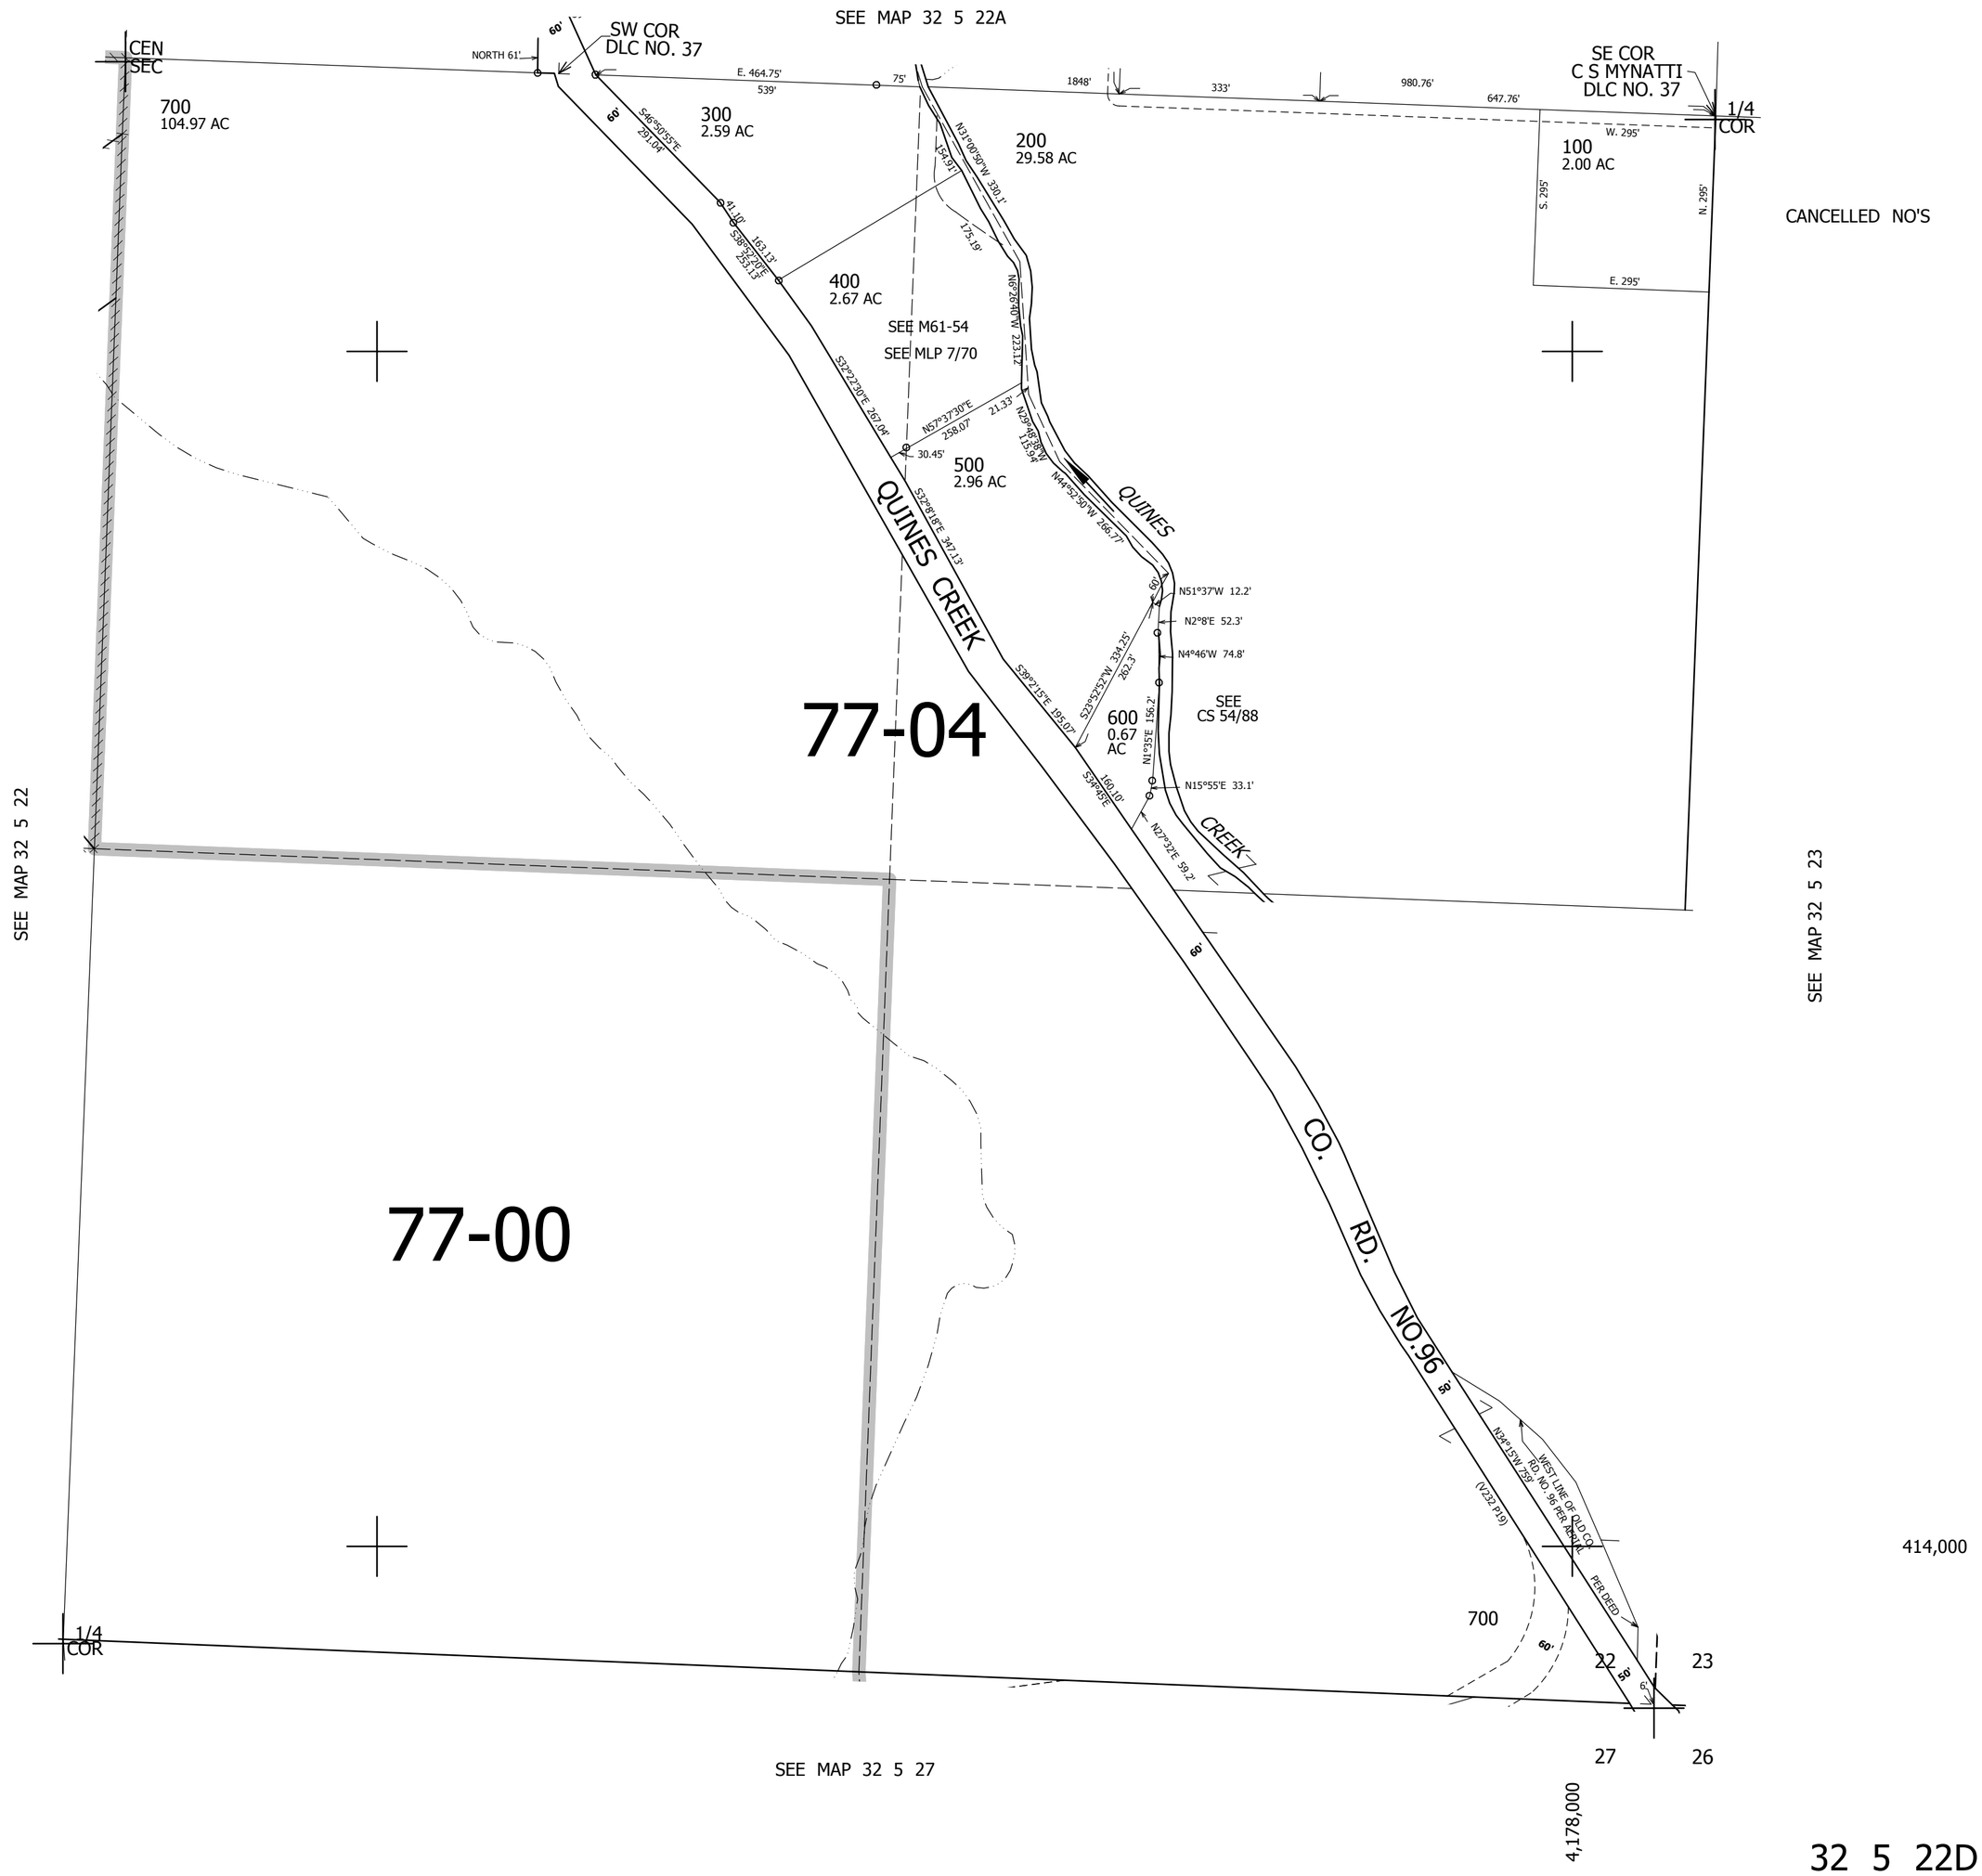

32 5 22D