THIS MAP WAS PREPARED FOR ASSESSMENT PURPOSE ONLY.

NW1/4 SEC.33 T.32S. R.6W. W.M.
DOUGLAS COUNTY

1" = 200'

REVISED ON 10-9-14

32 6 33B

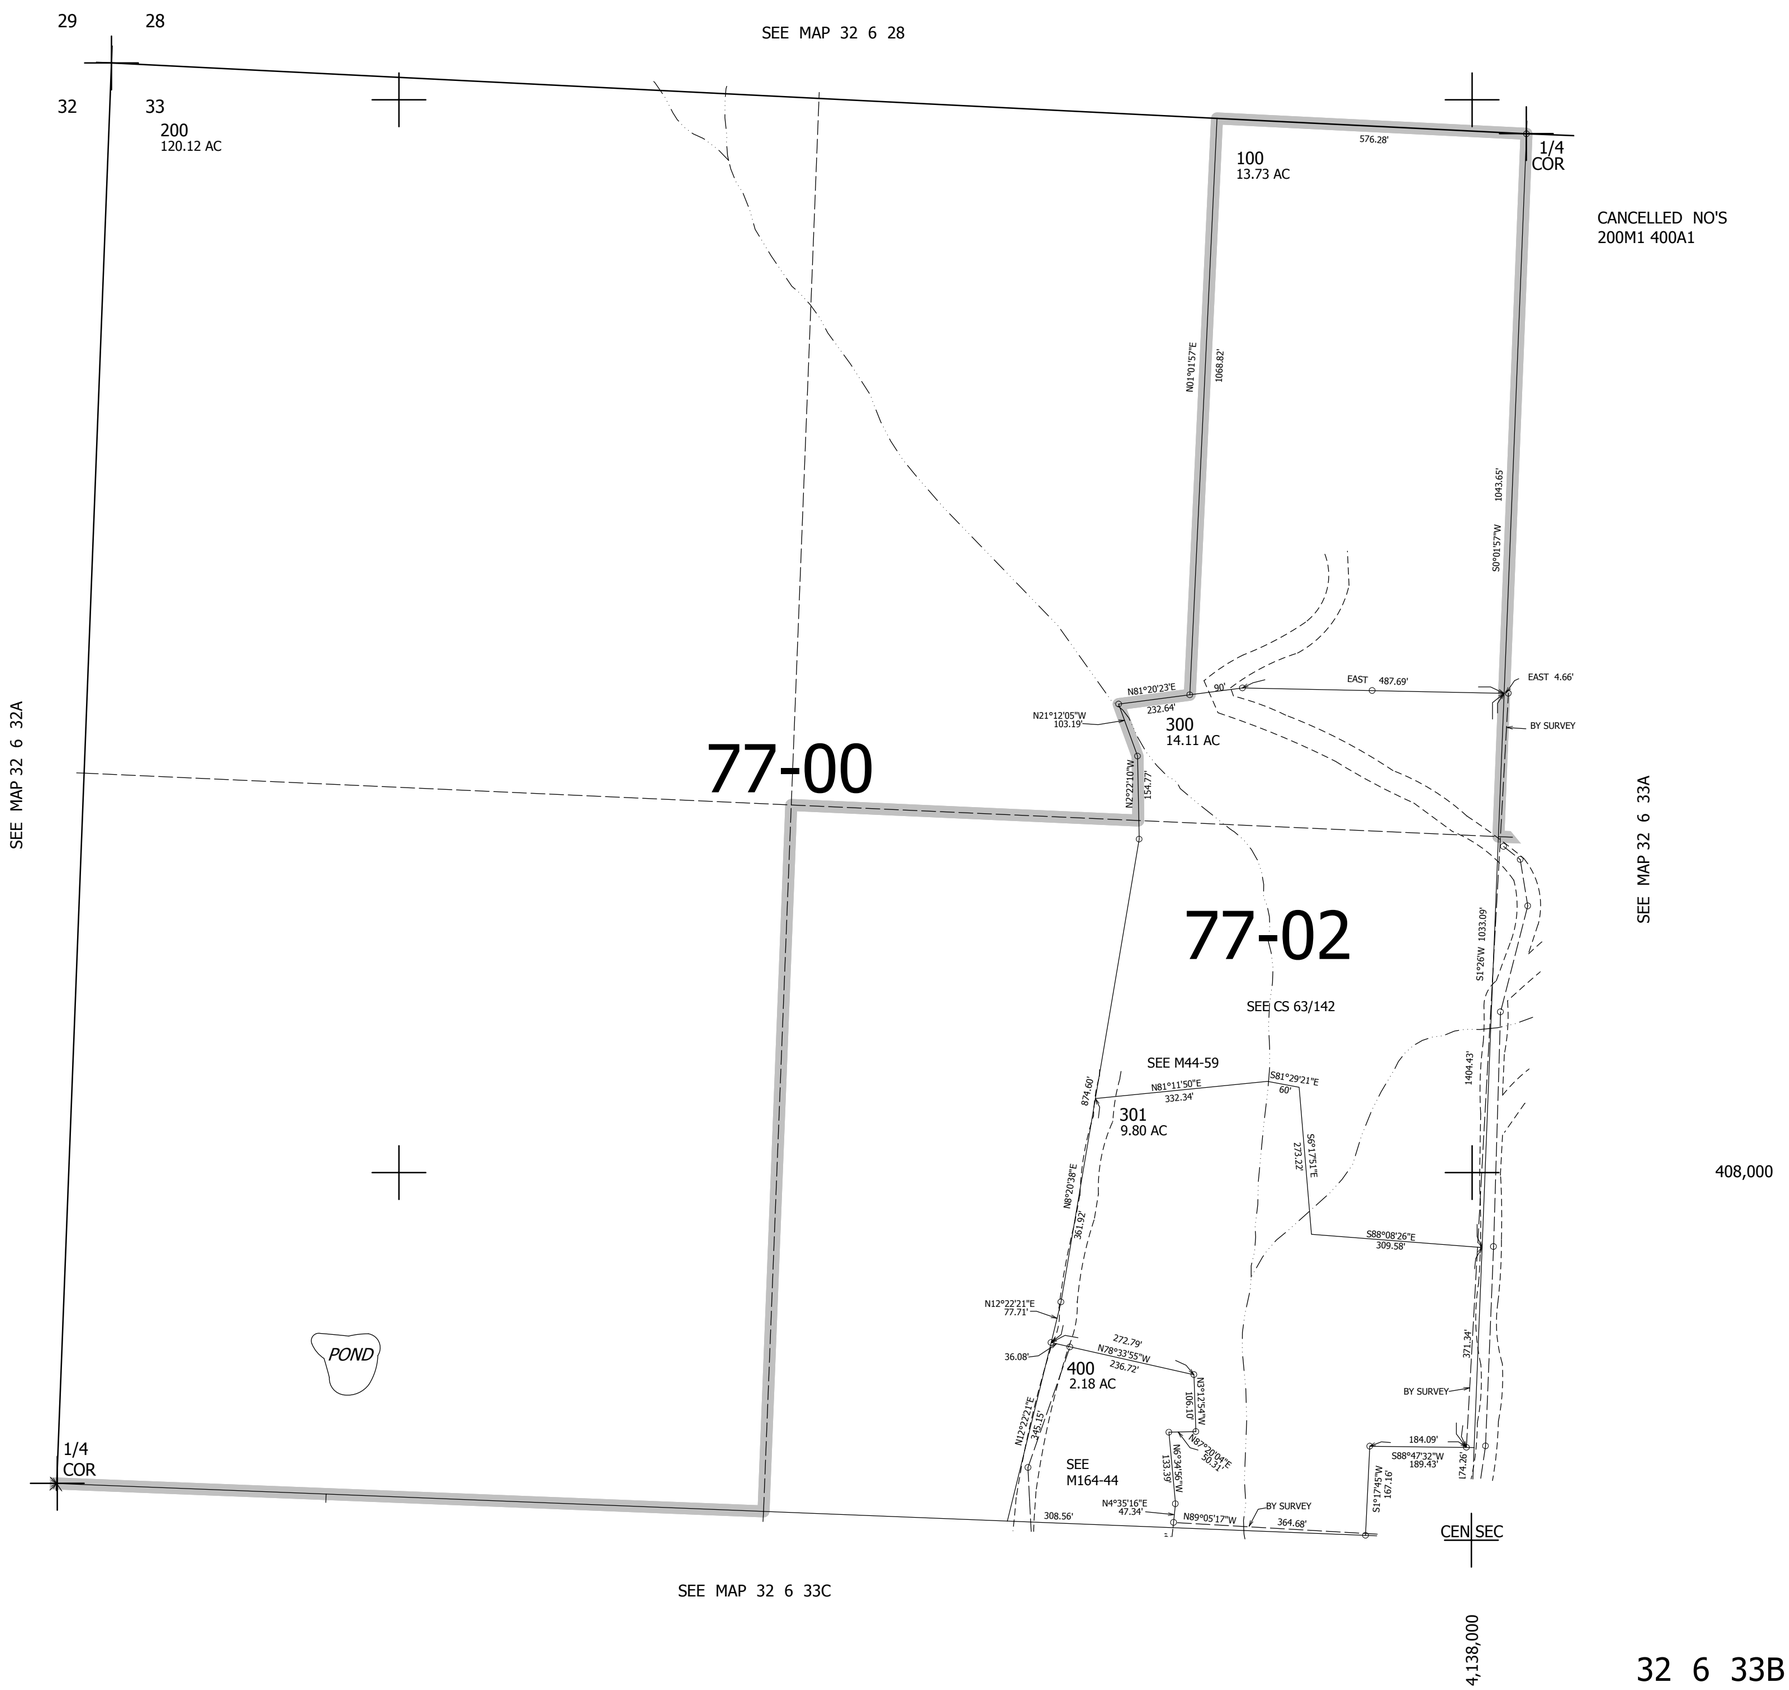

32 6 33B