T 28 S R 01 E

1" = 2500'

B.L.M. RESURVEYS ---------- \\\\\\ OR //////
CORNERS RENEWED OR ESTABLISHED -------- ●
CORNERS LOOKED FOR AND NOT FOUND ------- ○
CORNERS RENEWED - LAST REPORT NOT FD ---- *
COUNTY BOUNDARY ----------

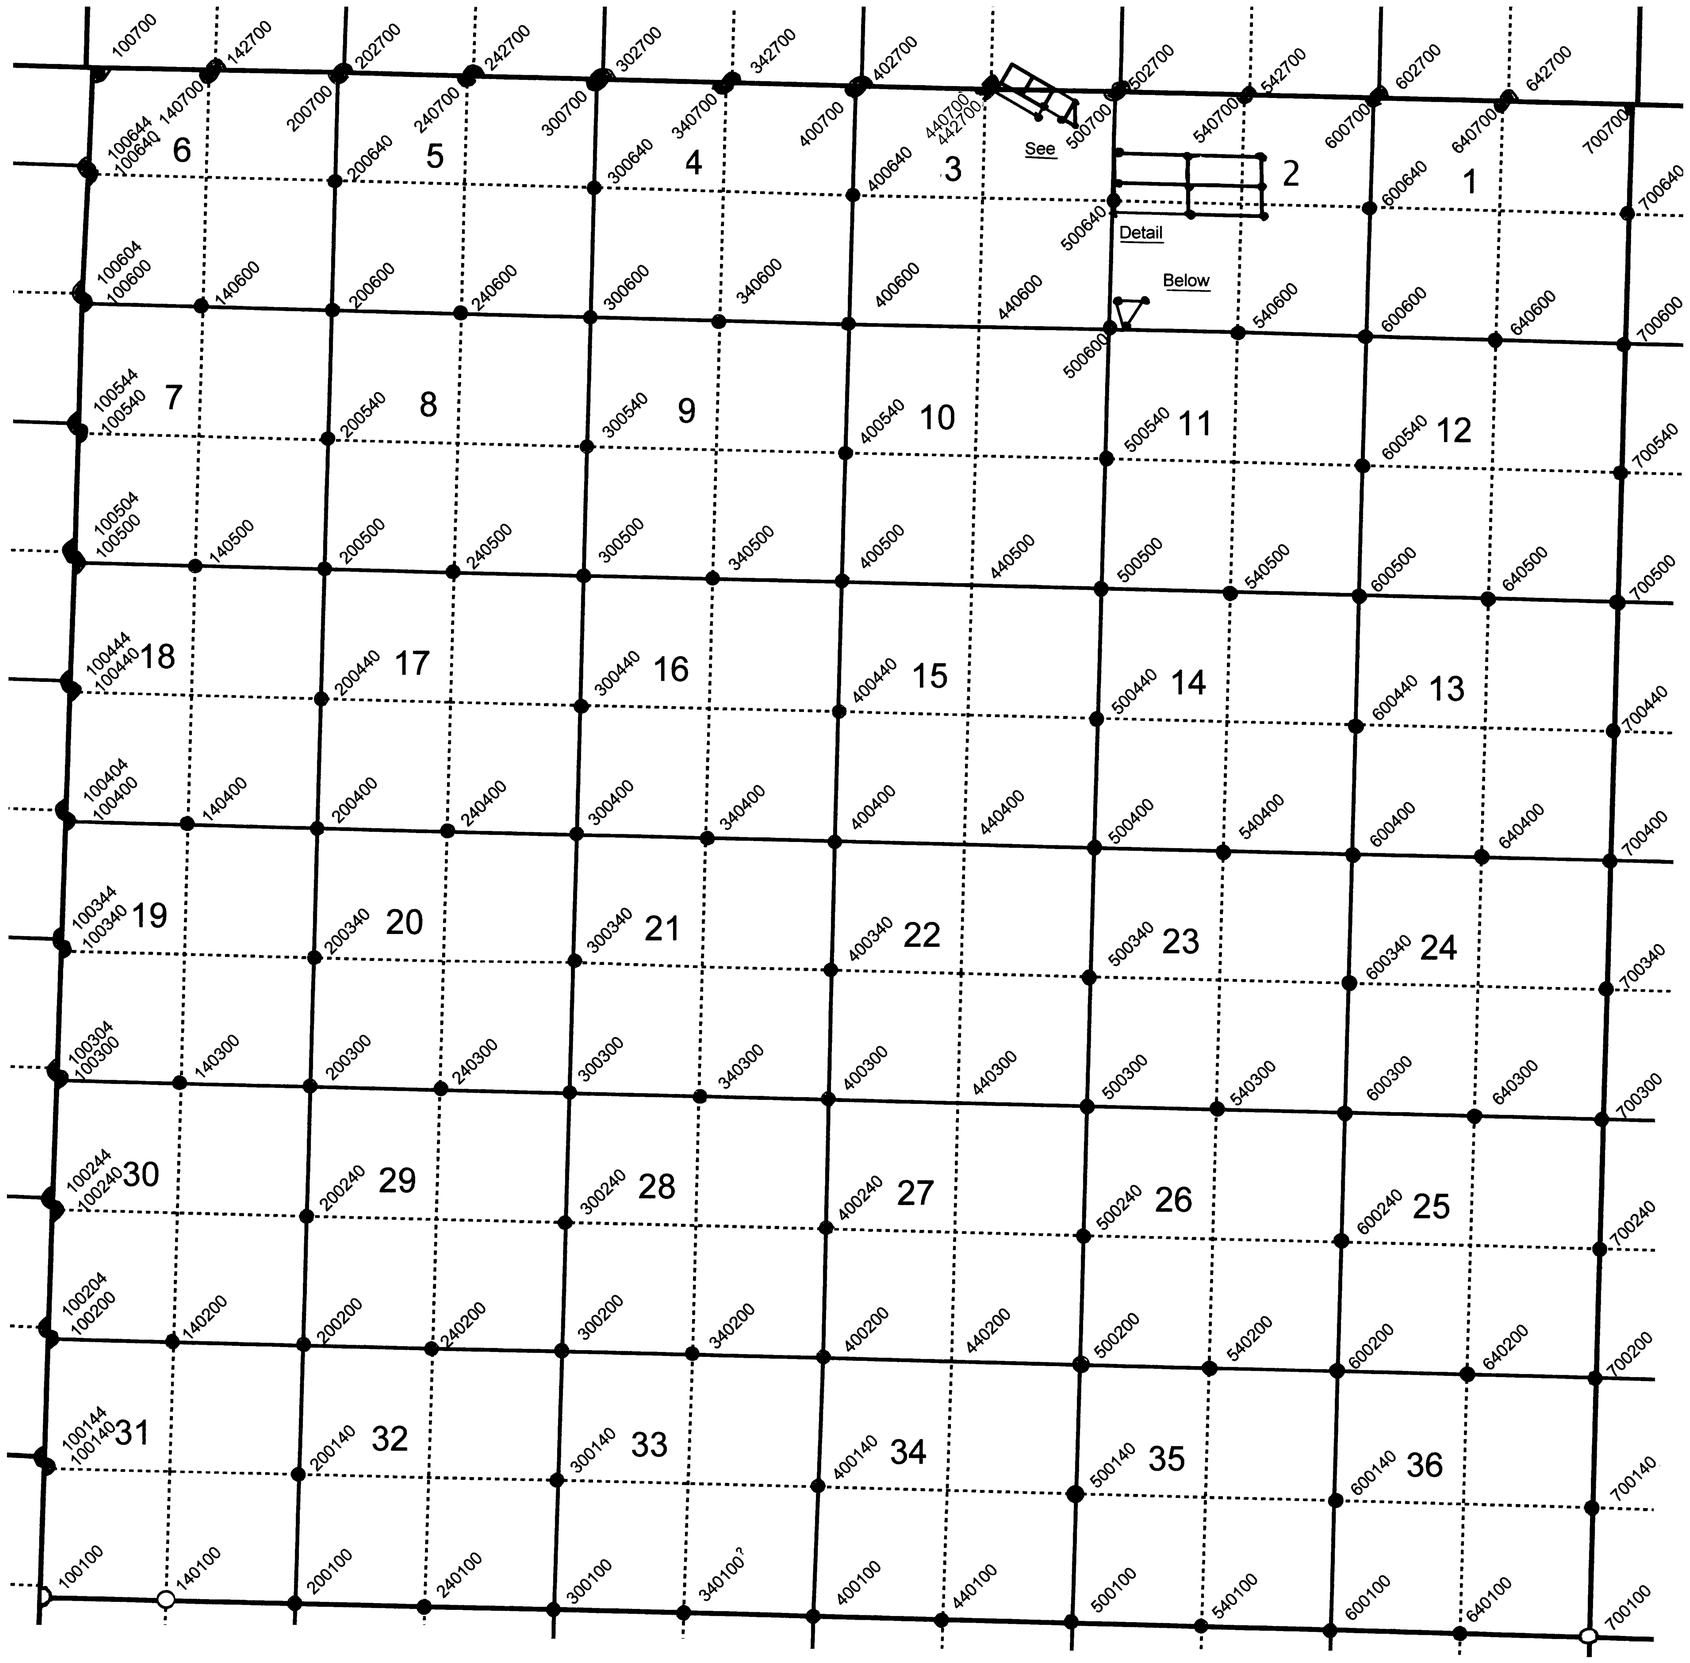

DETAIL 1" = 500'

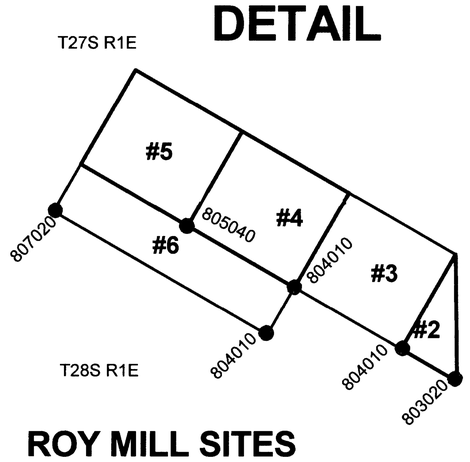

ROY MILL SITES

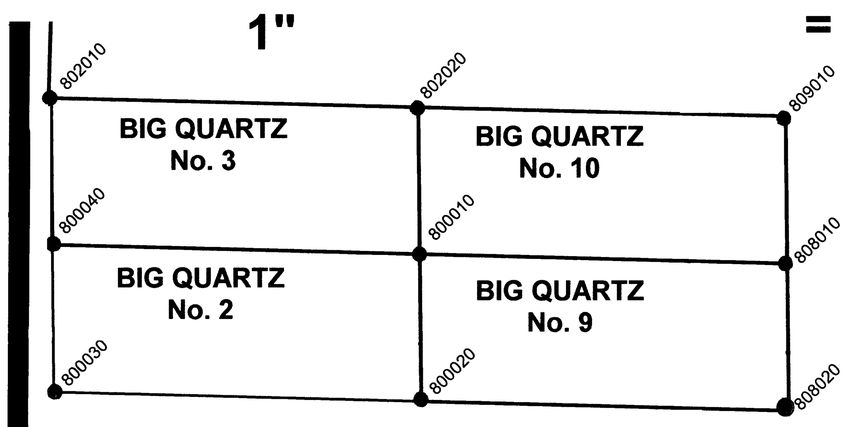

BIG QUARTZ

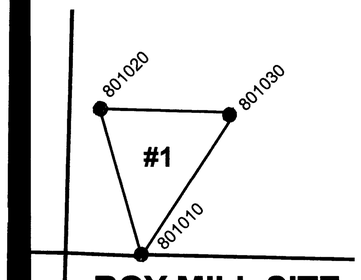

ROY MILL SITE