1392

Township No. 19 South Range No. 10 West of the Willamette Meridian Oregon

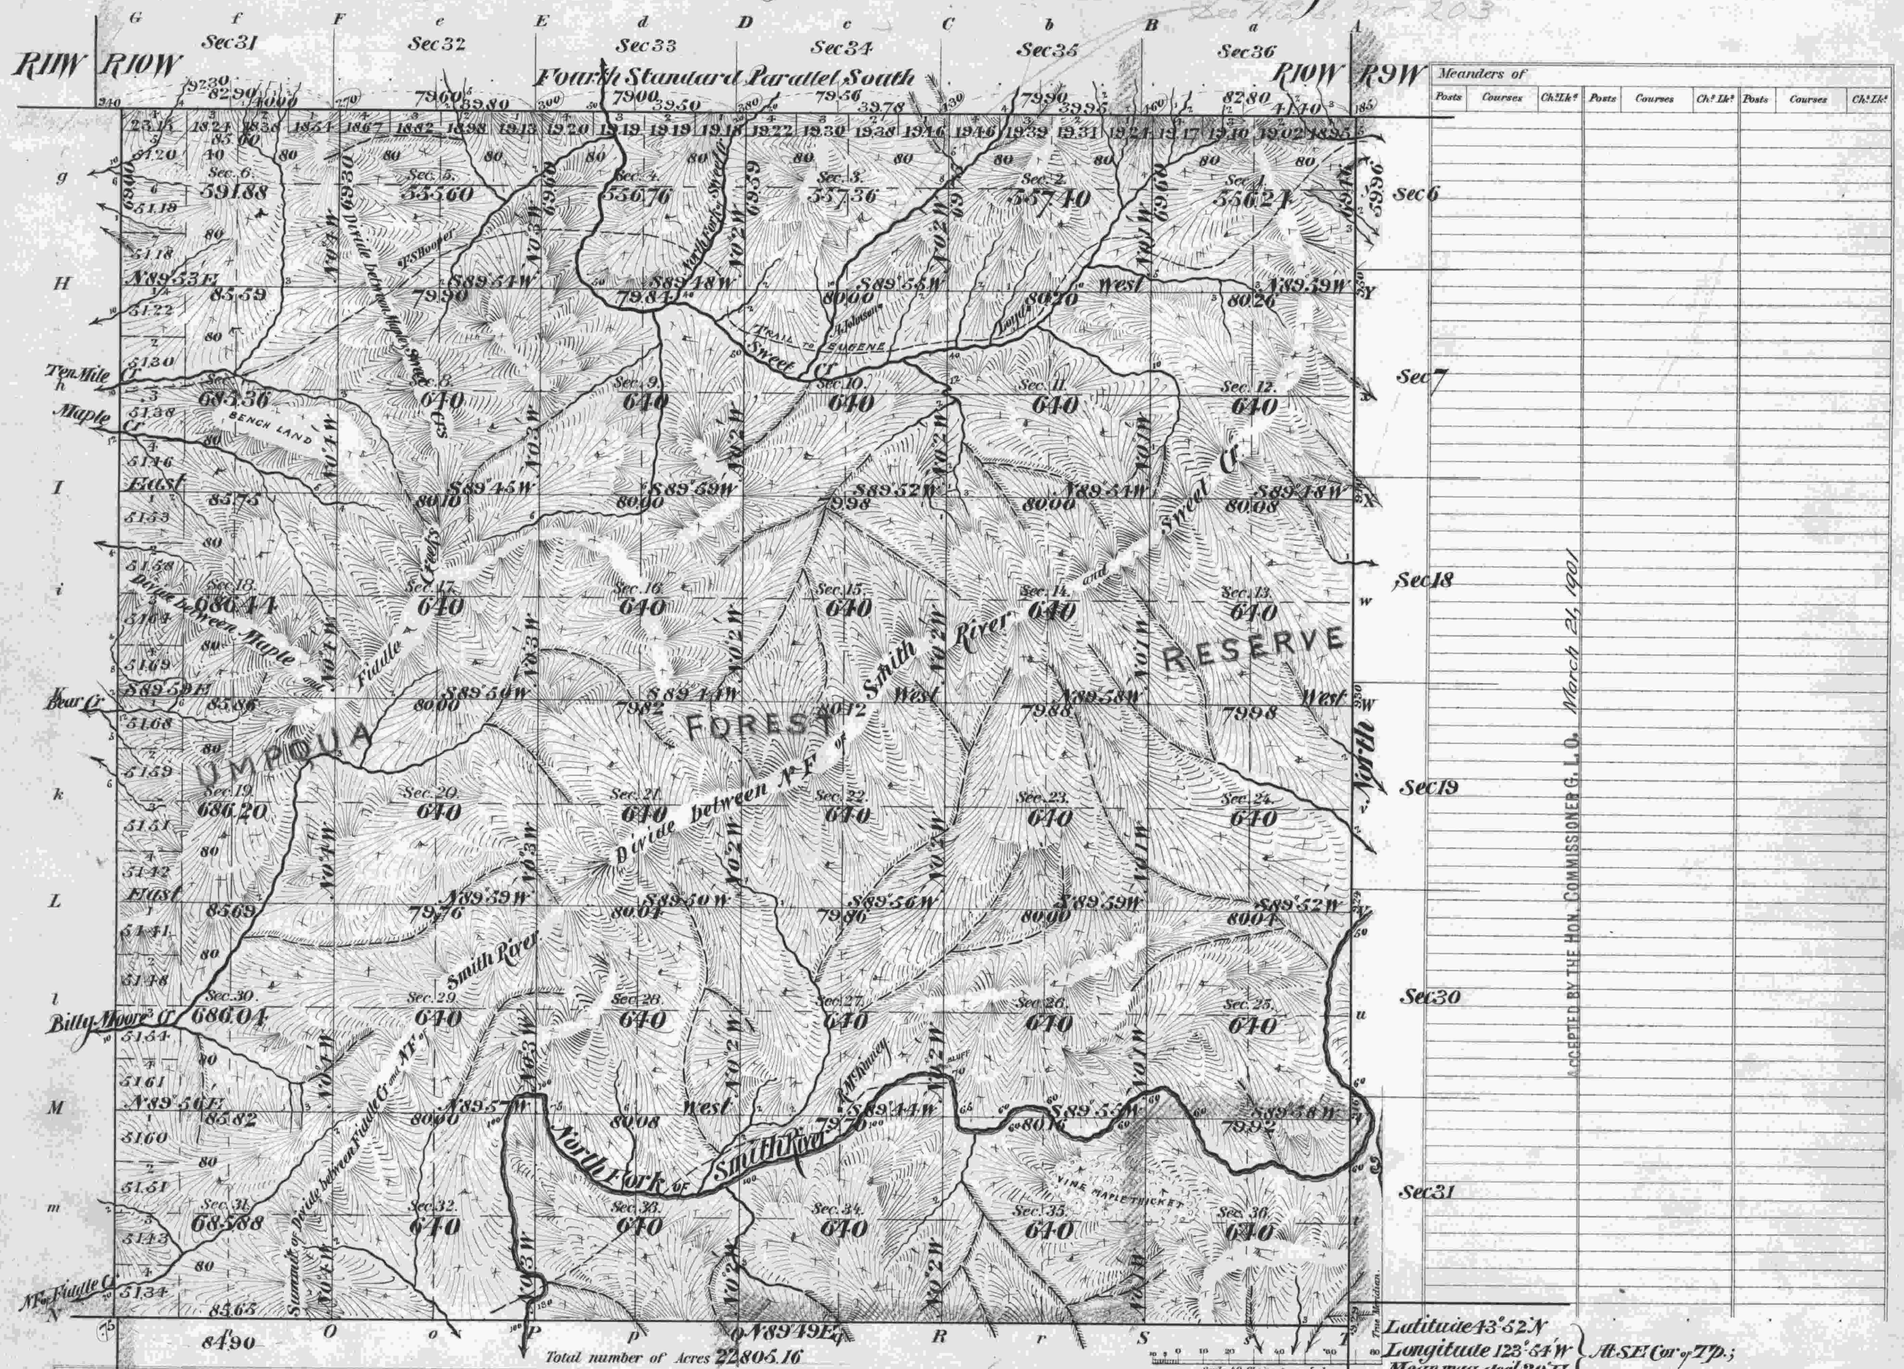

Total number of Acres 22805.16

Surveys Designated	By Whom Surveyed	Date of Contract	Amount of Surveys M. Ch. Lks.	When Surveyed	No. of Contract
Township lines	Henry L. Chandler	April 14 1899			705
East & Wy Subdivisions	" " "	" " "	39 - 56 - 27	July 15 to Aug 9 1899	"
Connections	" " "	" " "	18 40		"
Resurvey of N. B. Mer. on 4th Std. Par. South	" " "	" " "			"
Original Survey of N. B. Mer. on 4th Std. Par. South	Chas. P. Gardiner and Harvey Gordon			1855	53
West Boundary	Robt. O. Cotter			1889	546
East "	Henry L. Chandler			1892	599

The above Map of Township No. 19 South of Range No. 10 West of the Willamette Meridian Oregon is strictly conformable to the field notes of the survey thereof on file in this Office, which have been examined and approved.

Surveyor General's Office, Portland Oregon Feb 12. 1901

Robert A. Habersham
Sur. Gen. for Oregon

Meanders of

Posts	Courses	Ch. Lks.	Posts	Courses	Ch. Lks.	Posts	Courses	Ch. Lks.