ORIGINAL

5233

TOWNSHIP 20 SOUTH, RANGE 6 WEST, OF THE WILLAMETTE MERIDIAN, OREGON.

DEPENDENT RESURVEY, SUBDIVISION, AND REMONUMENTATION

Sec. 6 Sec. 5

Sec. 7 Sec. 8

Sec. 18 Sec. 17

Mean
Magnetic Declination
21° 01' East

Sec. 2

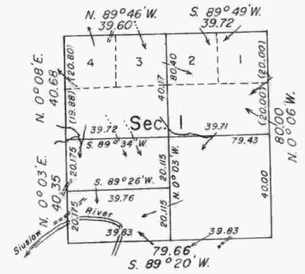

Sec. 11 Sec. 12

Sec. 14 Sec. 13

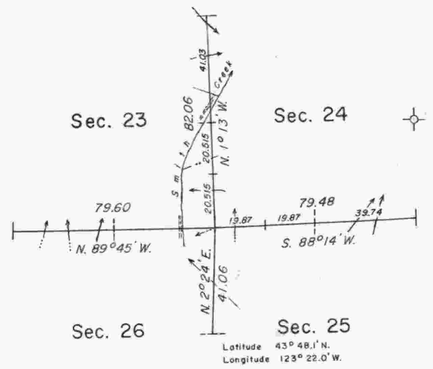

Sec. 22 Sec. 23 Sec. 24

Sec. 27 Sec. 26 Sec. 25

Latitude 43° 48.1' N.
Longitude 123° 22.0' W.

This plat represents a retracement and re-establishment of portions of the north and east boundaries and a portion of the subdivisional lines and remonumentation of certain corner points designed to restore the corners in their true original location according to the best available evidence; the lottings and areas are as shown on the plat approved January 23, 1873.

The east boundary was surveyed by Harvey Gordon in 1854.

The north boundary and subdivisional lines were surveyed by J. H. McClung in 1872.

A portion of the subdivisional lines were resurveyed by Marvin J. Lytle in 1950.

Dependent resurvey of a portion of the north and east boundaries and subdivisional lines; subdivision of section 1, and remonumentation of certain original corner points, executed by William W. Glenn, beginning June 4, 1962, and completed July 10, 1962, under Special Instructions dated May 3, 1957, and July 22, 1960, and Supplemental Special Instructions dated April 19, 1962, which provide for the surveys included under Group Nos. 441 and 350.

Timber in this area consists of douglas fir, hemlock, cedar, maple, madrone, chinquapin, alder, dogwood, yew, ash, cascara, and willow.

"Suspended January 25, 1995, see File 9632 (OR942)"

10 5 0 10 20 30 40 50 60 70 80
Chains

Area resurveyed: 643.68 Acres

Corners remonumented under Group 350 in 1962.

UNITED STATES DEPARTMENT OF THE INTERIOR
BUREAU OF LAND MANAGEMENT
Washington, D. C. July 9, 1964

This plat is strictly conformable to the approved field notes, and the survey, having been correctly executed in accordance with the requirements of law and the regulations of this Bureau, is hereby accepted.

For the Director

E. E. Remington

Chief, Division of Engineering

BMK

R13