Township No. 20 South Range No. 12 West of the Willamette Meridian Oregon

1568

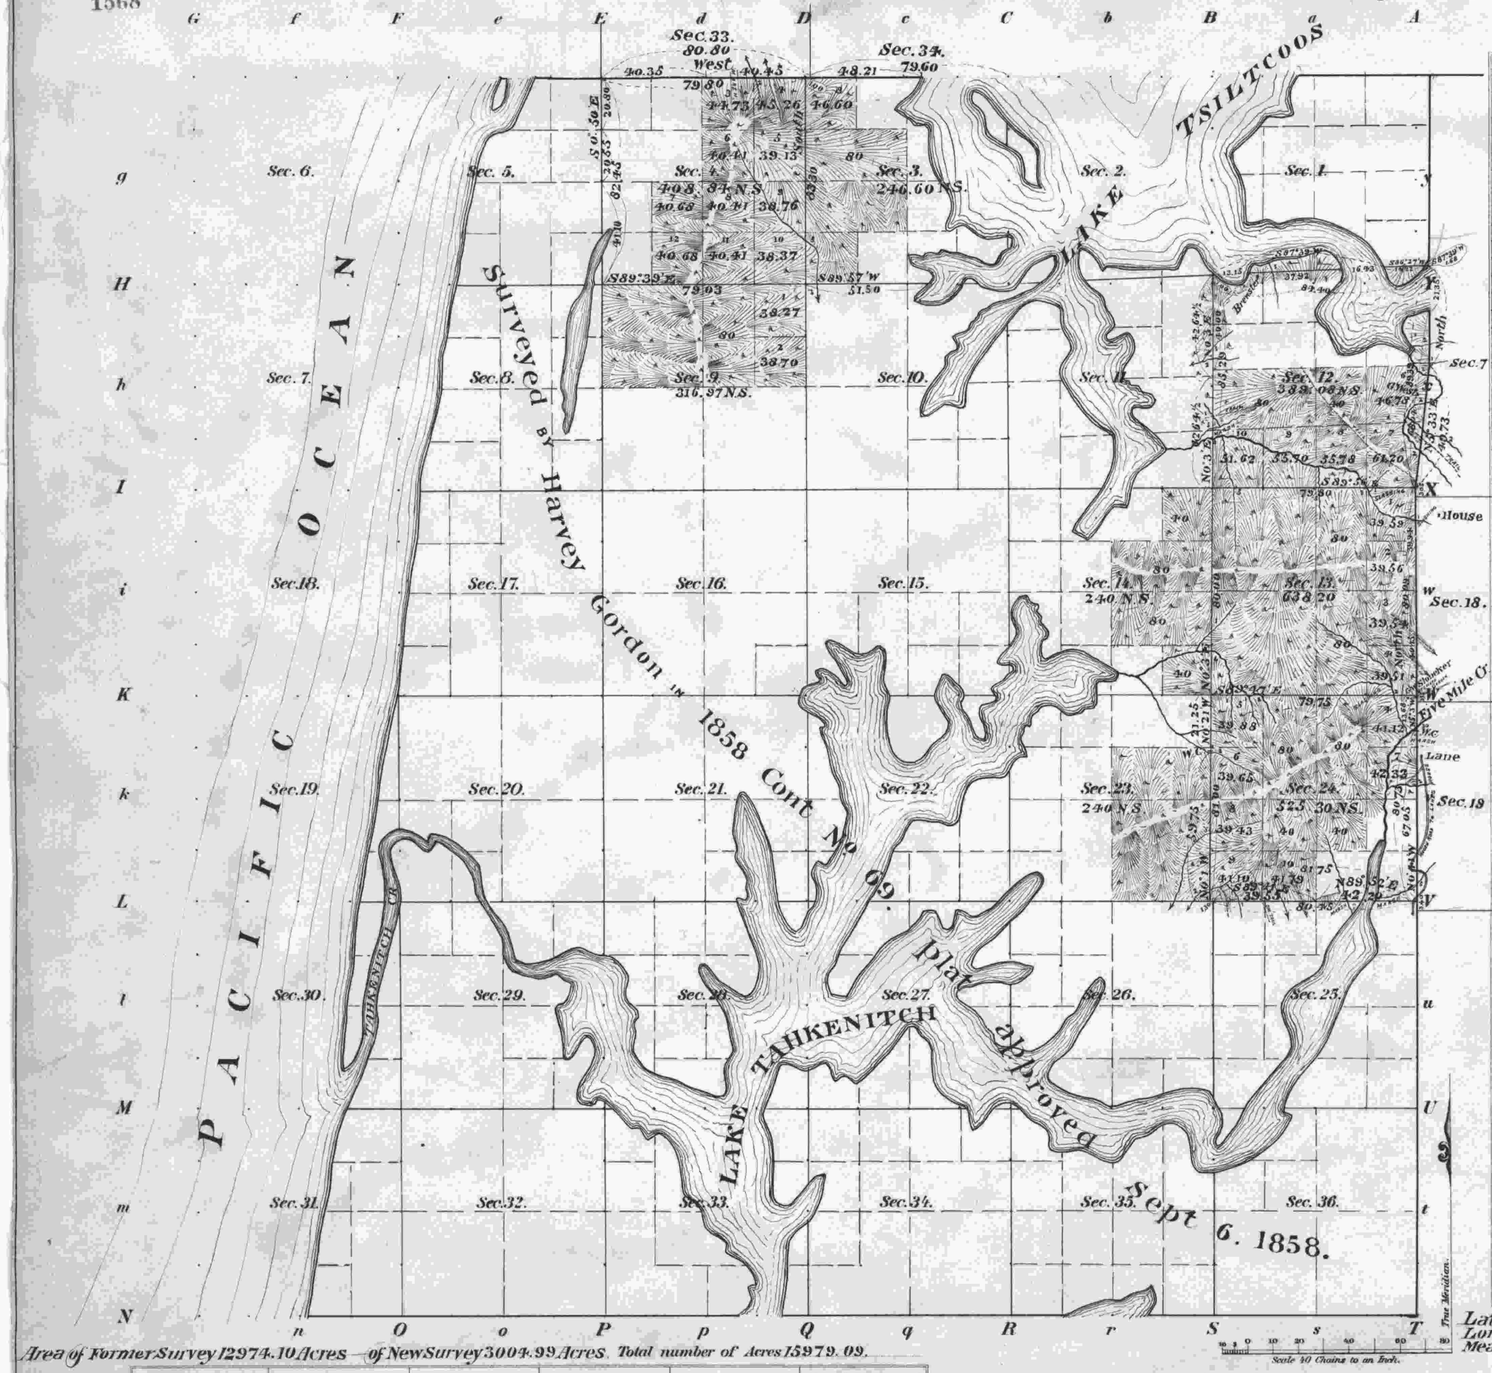

Meanders of

Posts	Courses	Ch.Lk.s	Posts	Courses	Ch.Lk.s	Posts	Courses	Ch.Lk.s

ACCEPTED BY THE HON. COMMISSIONER G.L.O. November 30-1907

Latitude 43° 48' N. Longitude 124° 2' W. Mean Mag. Dec. 21° 9' E. } At cor to secs. 13 and 24 on E. Bdy of Tp.

Area of Former Survey 12974.10 Acres — of New Survey 3004.99 Acres. Total number of Acres 15979.09.

Surveys Designated	By Whom Surveyed	Date of Contract	Amount of Surveys M.	Ch.s	Lk.s	When Surveyed	No. of Contract
Township lines							
Subdivisions	Wm H. Byars	May 1. 1902	5	61	63	Aug 23 1902 to Aug 2 1905	745
Resurvey of E. Bdy of Subdivisions			3	11	44	July 28 to Aug 1st 1905	
Resurvey of N. " " "			1	33	79	July 7 to 22 1905	
Resurvey of N. " " "			3	39	13	Aug 24 1905 to July 29 1905	
Retracurement of E. Bdy of Sec 13.			1	00	03	July 30 1905	
Correction Lines				2	33		
E. Bdy of Sec 13 & parts of Secs 13 & 24	Wm Thiel	Feb. 16 1891				1892	567
N. Bdy of Tp. for 10 chs East of Guide Meridian	Harvey Gordon	Feb. 2nd 1857				1857	68
S. W. and part of S. Bdy of Tp						1858	49

The above Map of Township No. 20 South, of Range No. 12 West of the Willamette Meridian, Oregon, is strictly conformable to the field notes of the survey thereof on file in this Office, which have been examined and approved.

Surveyor Generals Office, Portland, Oregon June 26. 1907

Jno D Daly
Sur. Gen.l for Oregon.

J.W.