Township 21 South, Range 11 West, Willamette Mer.

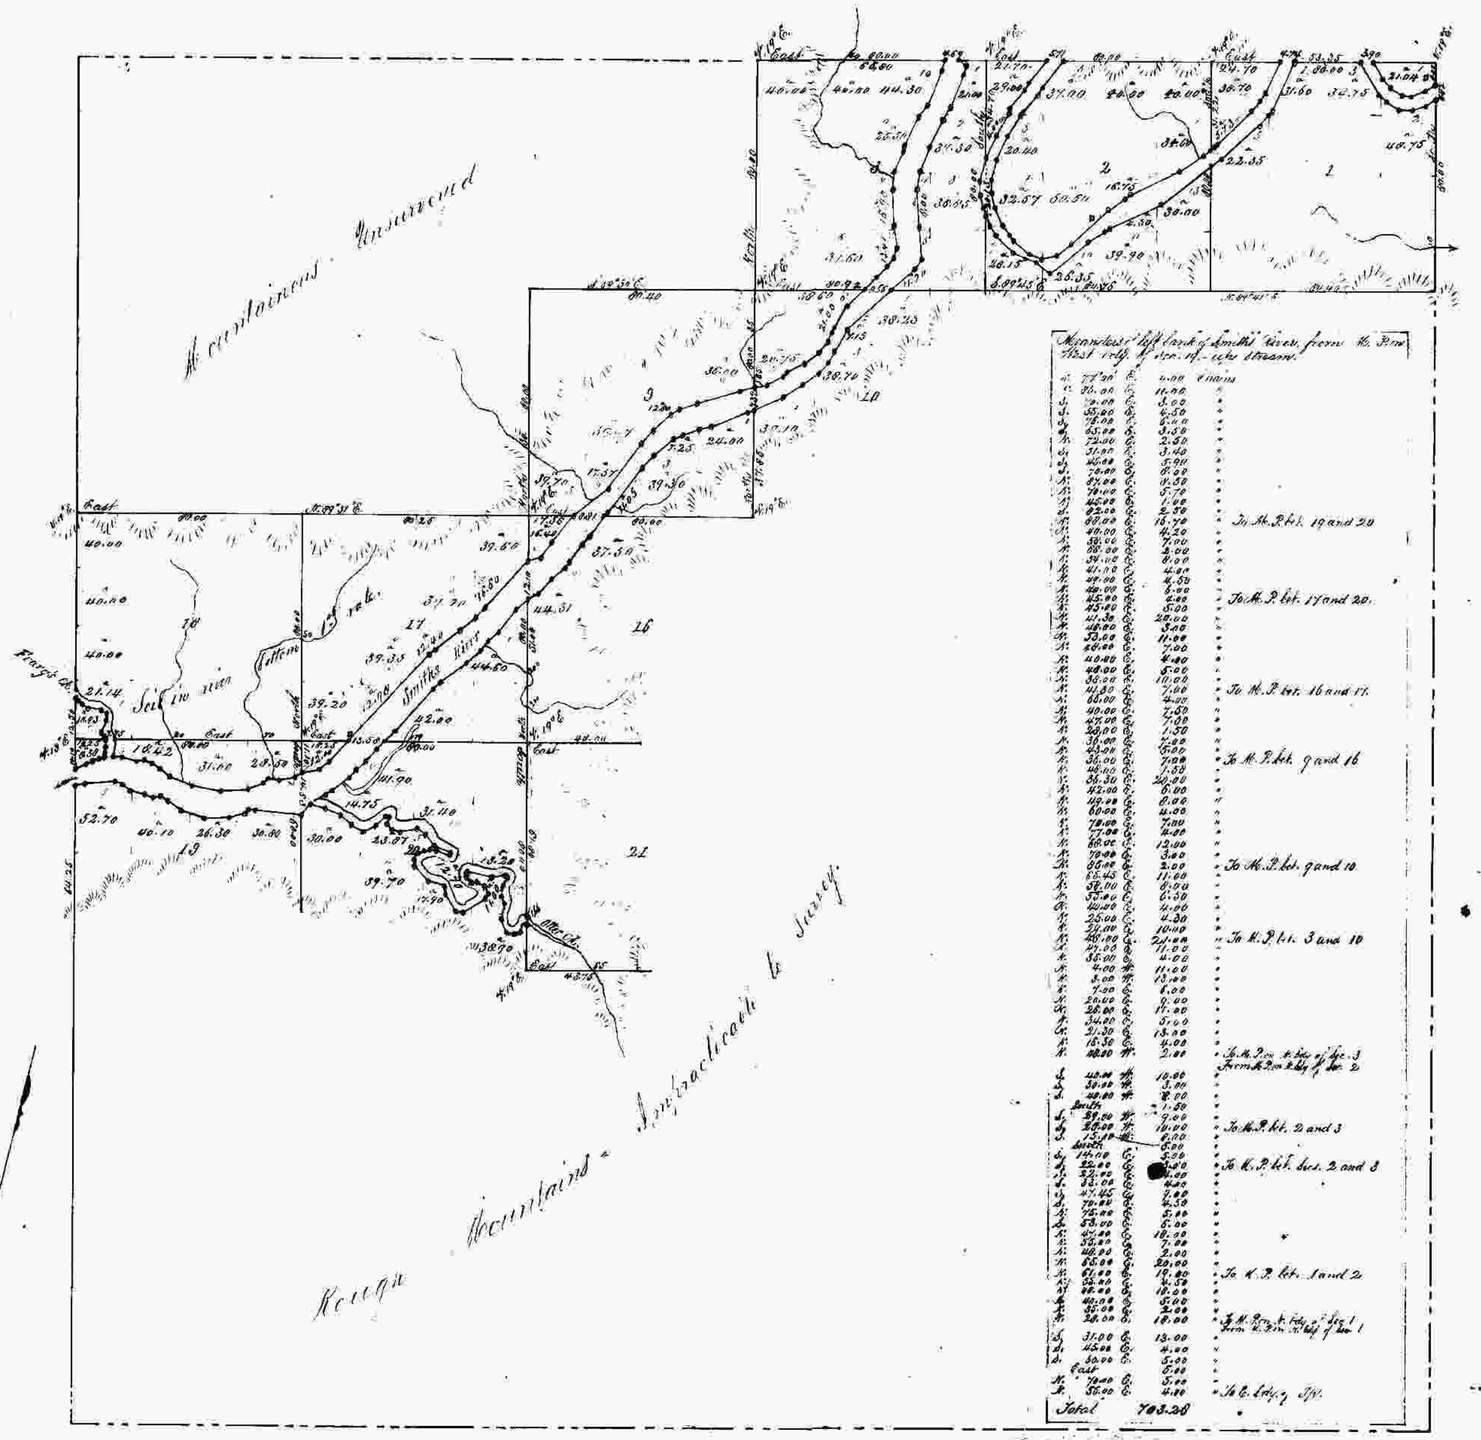

Meanders of left bank of Smith's River, from M. Bon. first trip of sec. 19, up the stream.

N.	77°30' E.	4.00	Chains	
N.	80.00 E.	11.00		
S.	19.00 E.	3.00		
S.	55.00 E.	4.50		
S.	75.00 E.	6.00		
N.	65.00 E.	3.50		
N.	73.00 E.	2.50		
S.	31.00 E.	3.40		
S.	46.00 E.	5.90		
S.	74.00 E.	8.20		
N.	87.00 E.	11.50		
N.	79.00 E.	5.70		
N.	45.00 E.	1.00		
N.	82.00 E.	2.50		
N.	88.00 E.	15.70	To M. P. lot. 19 and 20	
N.	48.00 E.	14.20		
N.	58.00 E.	7.00		
N.	88.00 E.	3.00		
N.	84.00 E.	8.00		
N.	41.00 E.	4.00		
N.	44.00 E.	4.50		
N.	48.00 E.	6.00		
N.	45.00 E.	2.00	To M. P. lot. 17 and 20.	
N.	45.00 E.	5.00		
N.	41.30 E.	28.00		
N.	48.00 E.	5.00		
N.	53.00 E.	11.00		
N.	50.00 E.	7.00		
N.	40.00 E.	4.00		
N.	48.00 E.	6.00		
N.	56.00 E.	10.00		
N.	41.30 E.	7.00	To M. P. lot. 16 and 17.	
N.	88.00 E.	4.00		
N.	49.00 E.	2.50		
N.	47.00 E.	7.00		
N.	28.00 E.	1.50		
N.	30.00 E.	7.00		
N.	43.00 E.	7.00		
N.	36.00 E.	7.00	To M. P. lot. 9 and 16	
N.	46.00 E.	1.50		
N.	36.30 E.	20.00		
N.	42.00 E.	6.00		
N.	49.00 E.	8.00		
N.	60.00 E.	4.00		
N.	79.00 E.	7.00		
N.	77.00 E.	4.00		
N.	88.00 E.	12.00		
N.	70.00 E.	3.00		
N.	85.00 E.	2.00	To M. P. lot. 9 and 10	
N.	65.45 E.	11.00		
N.	58.00 E.	8.00		
N.	55.00 E.	6.50		
N.	46.00 E.	2.00		
N.	25.00 E.	4.20		
N.	24.00 E.	10.00		
N.	48.00 E.	24.00	To M. P. lot. 3 and 10	
N.	47.00 E.	11.00		
N.	55.00 E.	4.00		
N.	4.00 W.	11.00		
N.	5.00 W.	15.00		
N.	7.00 E.	1.00		
N.	20.00 E.	9.00		
N.	28.00 E.	17.00		
N.	34.00 E.	5.00		
N.	21.30 E.	15.00		
N.	15.30 E.	4.00		
N.	22.00 W.	2.00	To M. P. on N. bdy. of Sec. 3 From M. P. on E. bdy. of Sec. 2	
S.	48.00 W.	16.00		
S.	50.00 W.	5.00		
S.	48.00 W.	8.00		
South		1.50		
S.	31.00 W.	7.00		
S.	28.00 W.	10.00	To M. P. lot. 2 and 3	
S.	13.40 W.	6.00		
South		6.00		
S.	14.00 E.	5.00		
S.	22.00 E.	3.00	To M. P. lot. Sec. 2 and 3	
S.	32.00 E.	4.00		
S.	33.00 E.	4.00		
S.	47.45 E.	7.00		
S.	70.00 E.	4.50		
S.	72.00 E.	5.00		
S.	53.00 E.	5.00		
N.	45.00 E.	18.00		
N.	52.00 E.	7.00		
N.	48.00 E.	2.00		
N.	56.00 E.	20.00		
N.	51.00 E.	14.00	To M. P. lot. 1 and 2.	
N.	55.00 E.	4.50		
N.	42.00 E.	18.00		
N.	40.00 E.	6.00		
N.	51.00 E.	2.00		
N.	38.00 E.	10.00	To M. P. on N. bdy. of Sec. 1 From M. P. on W. bdy. of Sec. 1	
S.	31.00 E.	13.00		
S.	45.00 E.	4.00		
S.	30.00 E.	5.00		
East		5.00		
N.	79.00 E.	5.00		
N.	55.00 E.	4.00	To E. bdy. of Tp.	
Total		703.28		

Meanders of left bank of Smith's River, from M. P. on first trip of sec. 19, up the stream.

N.	84.00 E.	9.00	Chains	
N.	80.00 E.	2.50		
N.	57.50 E.	1.00		
N.	25.00 E.	1.50		
N.	9.25 E.	1.00		To M. P. lot. Sec. 19 and 20
N.	20.00 E.	1.50		
N.	34.00 E.	5.00		
N.	1.00 E.	2.00		
N.	27.00 E.	1.50		
N.	30.00 E.	3.50		
N.	15.00 E.	5.00		
N.	13.00 E.	2.00		
N.	23.00 E.	2.00		
N.	7.00 E.	2.00		
N.	33.00 E.	3.00		
N.	44.00 W.	10.50		
S.	77.00 W.	5.00		
N.	77.00 W.	0.80		
S.	56.00 W.	1.50		
S.	35.00 E.	1.00		
S.	45.00 E.	1.50		
East		1.50		
S.	65.00 E.	5.50		
S.	50.00 E.	3.00		
S.	39.00 W.	1.50		
S.	78.00 W.	2.00		
S.	75.00 W.	3.25		
S.	30.00 W.	7.00		
S.	18.00 W.	2.50		
S.	73.00 W.	3.00		
S.	65.00 W.	7.00		
S.	7.00 W.	1.00		
S.	39.00 E.	2.00		
S.	82.00 E.	3.50		
S.	79.00 E.	2.00		
S.	86.00 E.	2.50		
S.	61.50 E.	4.00		
S.	29.50 E.	1.00		
N.	71.00 E.	6.70		
N.	88.00 E.	5.00		
N.	45.00 W.	6.05		
S.	85.00 W.	5.00		
N.	70.00 W.	3.50		
N.	43.00 W.	5.00		
N.	17.00 W.	3.00		
N.	30.00 W.	4.00		
N.	18.00 W.	3.50		
N.	18.00 W.	3.00		
N.	36.00 W.	3.00		
N.	10.00 W.	4.50		
N.	70.50 W.	3.57		To M. P. on Sec. lot. Sec. 19 and 20
Total		184.28		

Meanders of right bank of Smith's River, from M. P. on first trip of sec. 19, up the stream.

N.	64.00 E.	9.90	Chains	
N.	80.00 E.	2.00		
N.	57.50 E.	1.00		
N.	25.00 E.	1.50		
N.	9.25 E.	1.00		To M. P. lot. Sec. 19 and 20
N.	20.00 E.	1.50		
N.	34.00 E.	5.00		
N.	1.00 E.	2.00		
N.	27.00 E.	1.50		
N.	30.00 E.	3.50		
N.	15.00 E.	5.00		
N.	13.00 E.	2.00		
N.	23.00 E.	2.00		
N.	7.00 E.	2.00		
N.	33.00 E.	3.00		
N.	44.00 W.	10.50		
S.	77.00 W.	5.00		
N.	77.00 W.	0.80		
S.	56.00 W.	1.50		
S.	35.00 E.	1.00		
S.	45.00 E.	1.50		
East		1.50		
S.	65.00 E.	5.50		
S.	50.00 E.	3.00		
S.	39.00 W.	1.50		
S.	78.00 W.	2.00		
S.	75.00 W.	3.25		
S.	30.00 W.	7.00		
S.	18.00 W.	2.50		
S.	73.00 W.	3.00		
S.	65.00 W.	7.00		
S.	7.00 W.	1.00		
S.	39.00 E.	2.00		
S.	82.00 E.	3.50		
S.	79.00 E.	2.00		
S.	86.00 E.	2.50		
S.	61.50 E.	4.00		
S.	29.50 E.	1.00		
N.	71.00 E.	6.70		
N.	88.00 E.	5.00		
N.	45.00 W.	6.05		
S.	85.00 W.	5.00		
N.	70.00 W.	3.50		
N.	43.00 W.	5.00		
N.	17.00 W.	3.00		
N.	30.00 W.	4.00		
N.	18.00 W.	3.50		
N.	18.00 W.	3.00		
N.	36.00 W.	3.00		
N.	10.00 W.	4.50		
N.	70.50 W.	3.57		To M. P. on Sec. lot. Sec. 19 and 20
Total		184.28		

Lines	Contractor	Contract		Bal. Surveyed			When completed
		Date	Cost	Miles	Chains	Links	
Exteriors	Jno. H. McAdams	116	Dec. 12, 1866	4	00	00	
Subdivisions	" " "	"	" " "	18	46	40	
Meanders	" " "	"	" " "	19	51	66	January 27, 1867
Total acres	5039.72						

The above map of T. 21 S. R. 11 West Will. Mer. Oregon, is strictly conformable to the original field notes of the survey thereof, on file in this office, which have been examined and approved.

Surveyor General's Office
Eugene City, Or., 28th 1867.

E. L. Applegate
Surv. General.