ORIGINAL

TOWNSHIP 21 SOUTH, RANGE 11 WEST, OF THE WILLAMETTE MERIDIAN, OREGON.

DEPENDENT RESURVEY AND SUBDIVISION

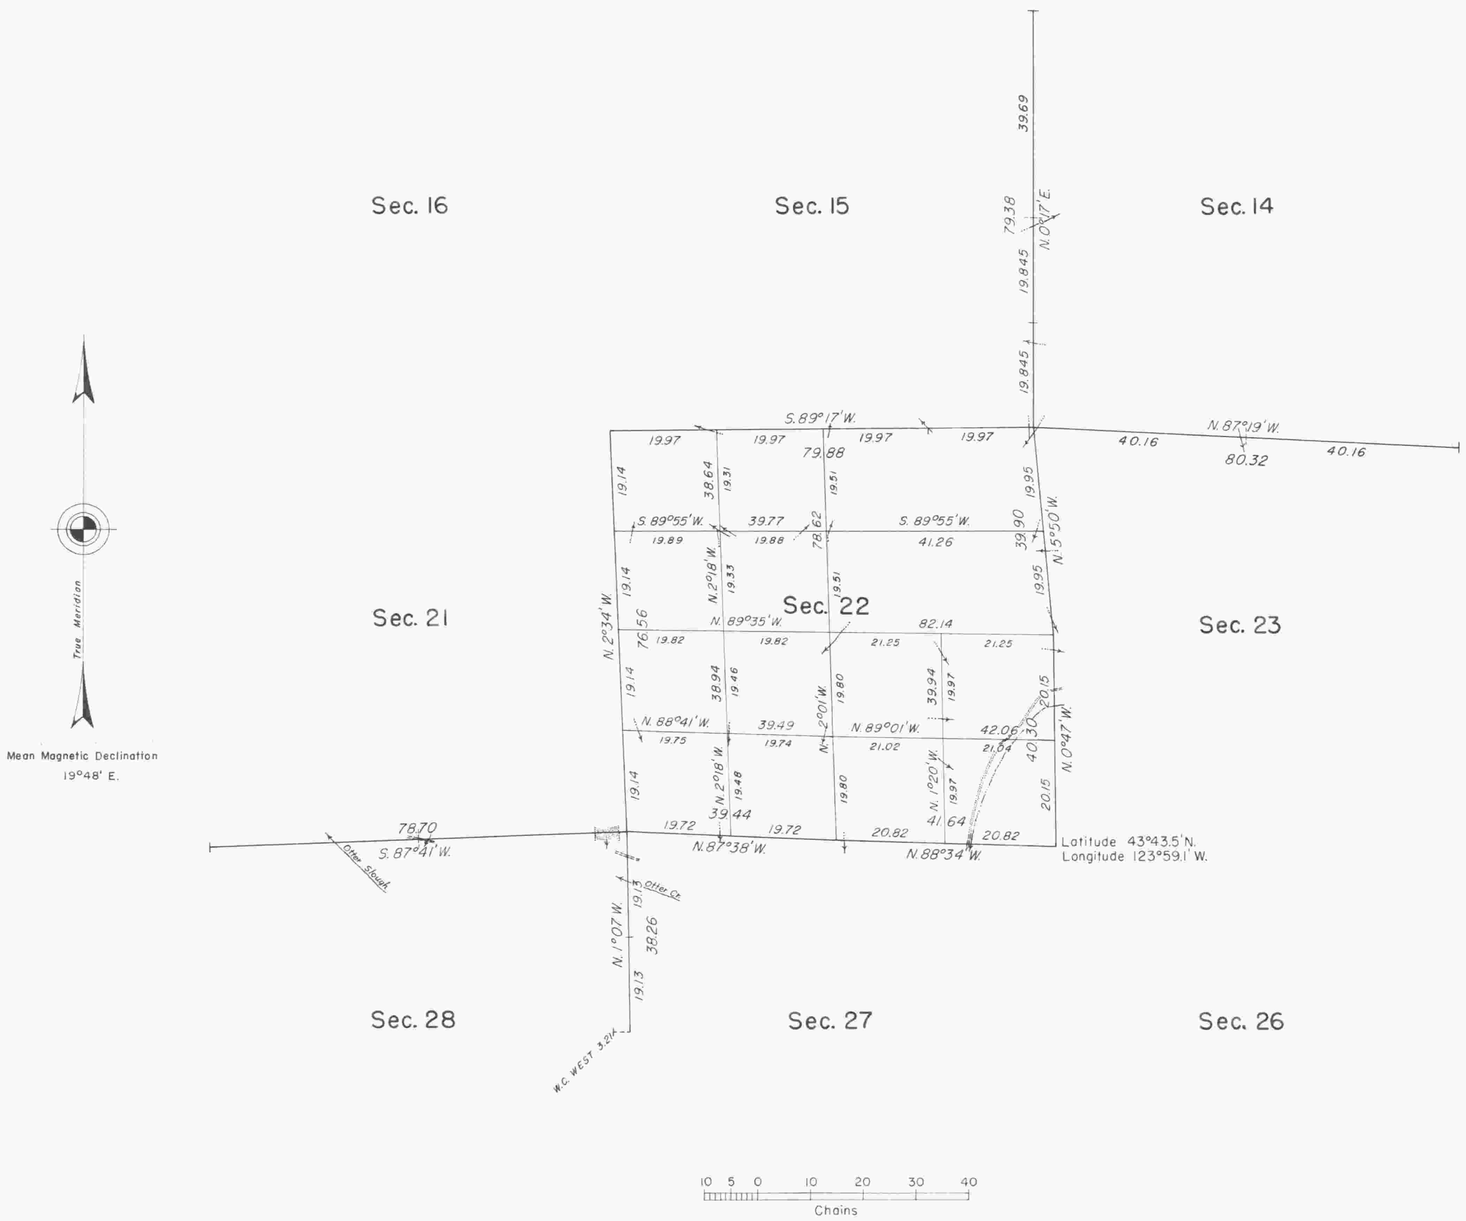

Area resurveyed: 640 Acres

Timber in this area consists of fir, hemlock, cedar, maple, alder, chinquapin, willow, madrona, and yew.

This plat represents a retracement and reestablishment of a portion of the subdivisional lines designed to restore the corners in their ture original location according to the best available evidence. The areas are as shown on the plat approved May 6, 1893.

A portion of the subdivisional lines surveyed by William W. Their in 1891.

A portion of the subdivisional lines retraced and resurveyed by Thomas A. Tillman in 1957.

Dependent resurvey and subdivision of sec. 22, T. 21 S., R. 11 W., Willamette Meridian, Oregon, executed by Floyd A. Brooks, June 14, 1960 to August 23, 1960, under Special Instructions dated June 26, 1959, which provide for the surveys included under Group No. 430, Oregon.

UNITED STATES DEPARTMENT OF THE INTERIOR
BUREAU OF LAND MANAGEMENT
Washington, D.C. April 3, 1962

This plat is strictly conformable to the approved field notes, and the survey, having been correctly executed in accordance with the requirements of law and the regulations of this Bureau, is hereby accepted.

For the Director

Chief, Division of Engineering

C.A.H.