Township No. 22 South Range No. 6 West of the Willamette Meridian Oregon

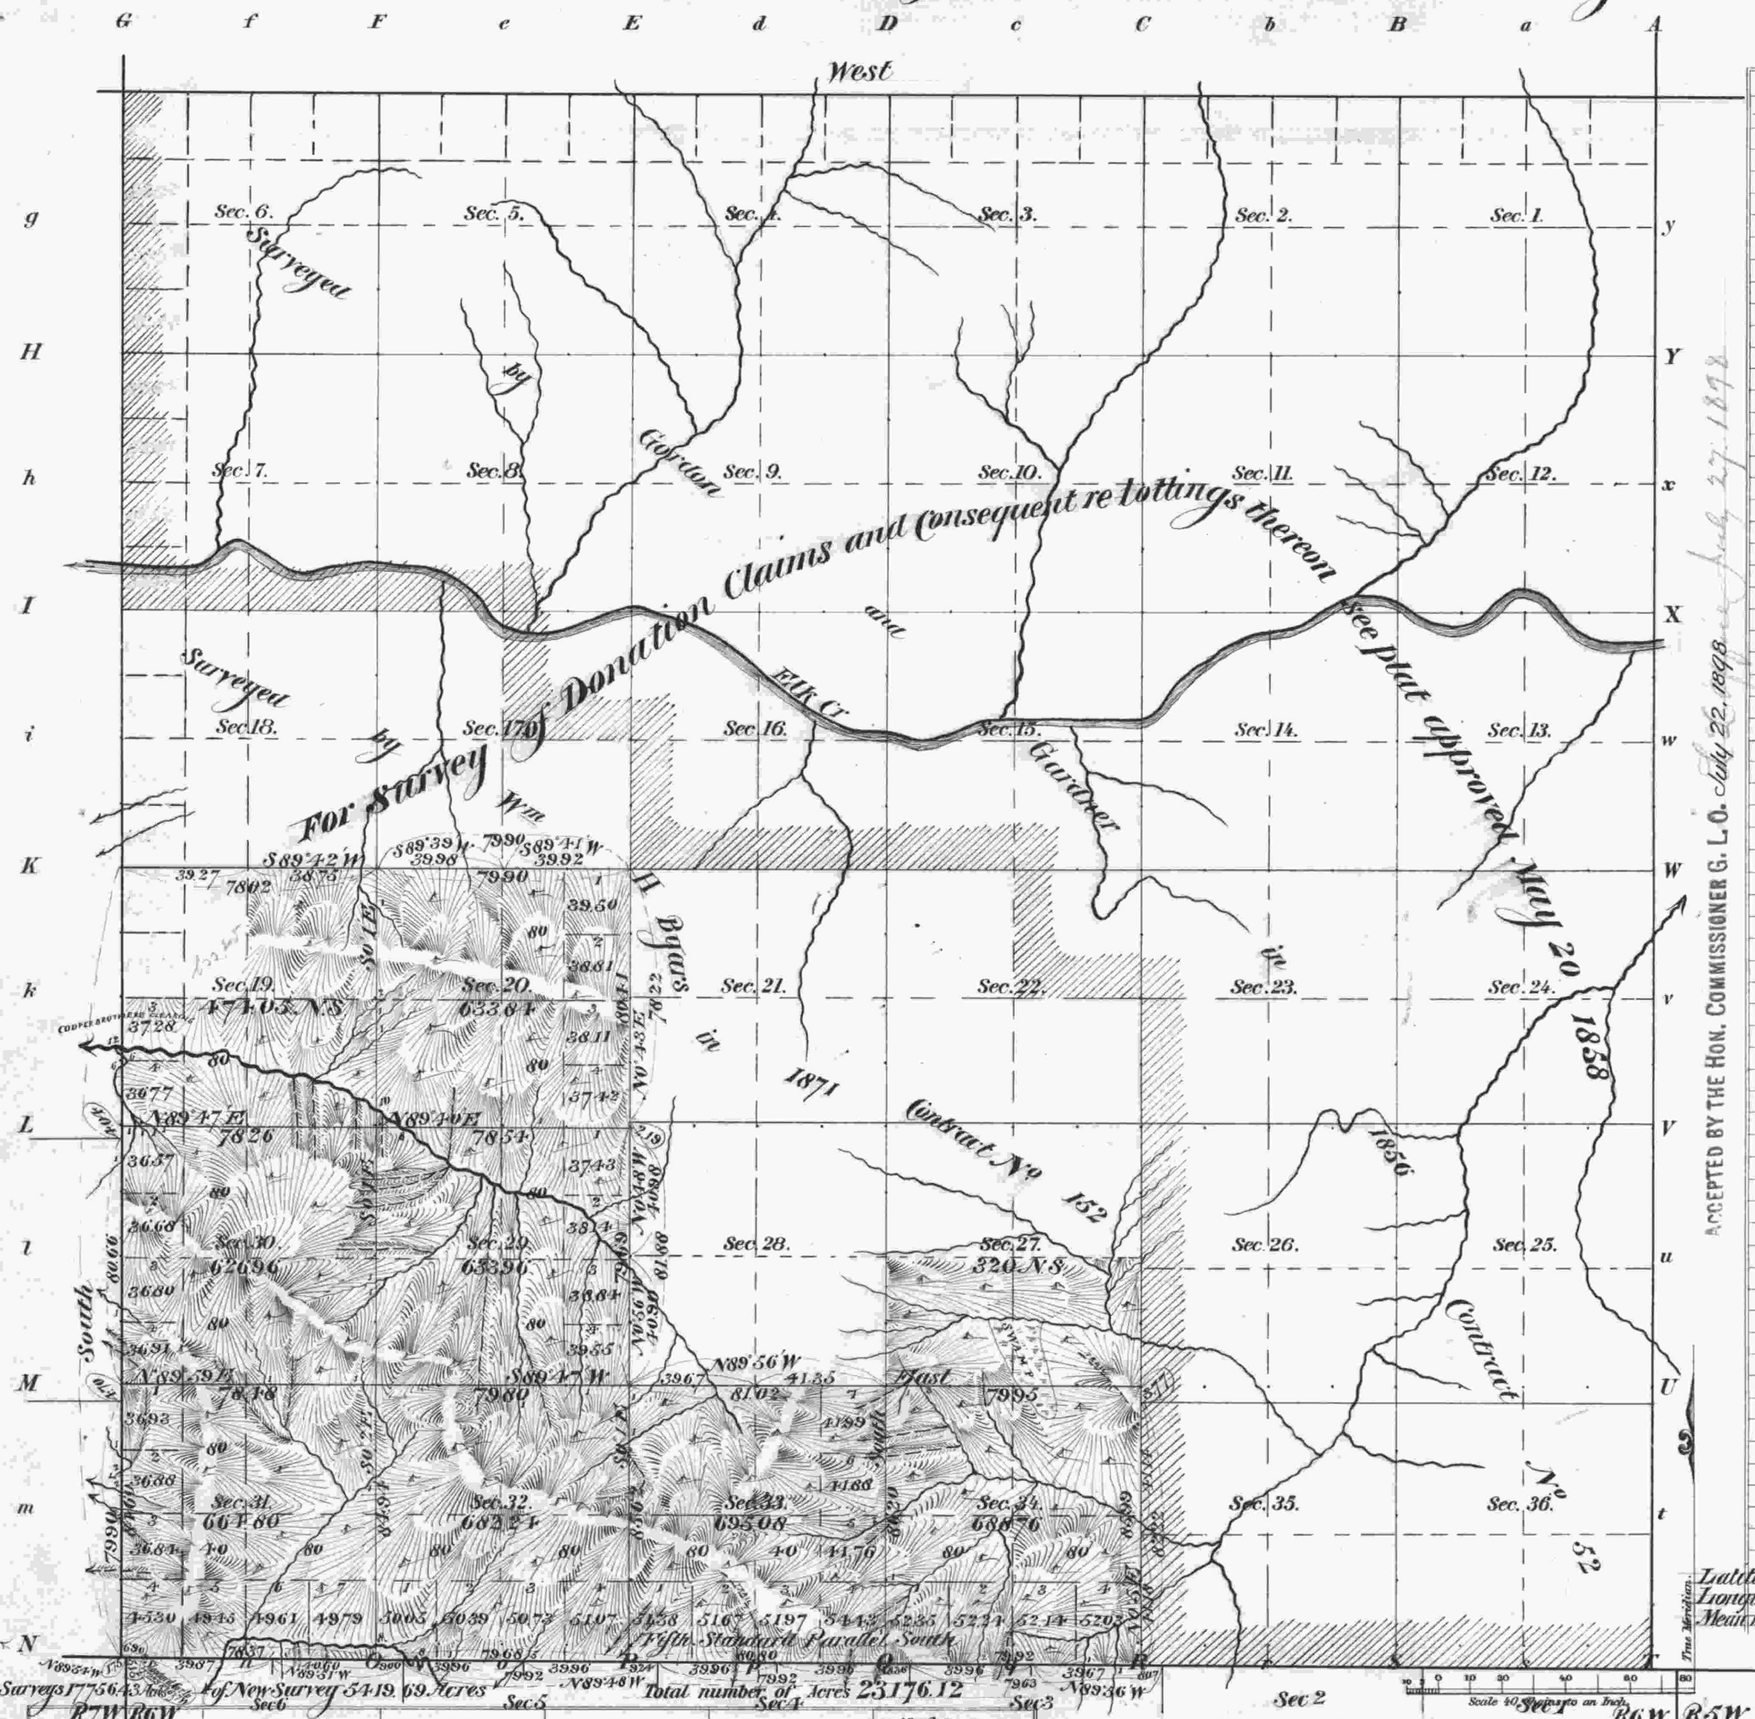

Meanders of								
Posts	Courses	Ch.s Lk.s	Posts	Courses	Ch.s Lk.s	Posts	Courses	Ch.s Lk.s

ACCEPTED BY THE HON. COMMISSIONER G. L. O. July 22, 1898

Latitude 43° 37' N
Longitude 123° 30' W
Mean mag dec'l 20° 1' E
Near S. Bdy of Sec 34 T 22 S R 7 W

Surveys Designated	By Whom Surveyed	Date of Contract	Amount of Surveys M.	Ch.s	Lk.s	When Surveyed	No. of Contract
Township lines							
Subdivisions	Chapman & Nicklin	May 23rd 1896	10	11	79	Nov 28 & Dec 3 1897	664
Connections	" " "	" " "		32	56		"
Resurvey of 5th Std Prl South	" " "	" " "					"
" " W B Tp Sec 1930 & 31	" " "	" " "					"
Original Survey of N S E & W B Tp	Gordon & Gardner	Feb 17 1855				1856	52
Resurvey of N B lines of Sec 34 & 6	William P Wright	Aug 27 1884				1884	514

The above Map of Township No. 22 South of Range No. 6 West of the Willamette Meridian, Oregon is strictly conformable to the field notes of the survey thereof on file in this Office, which have been examined and approved.

Surveyor Generals Office,
Portland Oregon Mar 25 1898

Robert A. Habersham
Sur. Genl for Oregon