Township No. 22 South Range No. 7 West of the Willamette Meridian Oregon

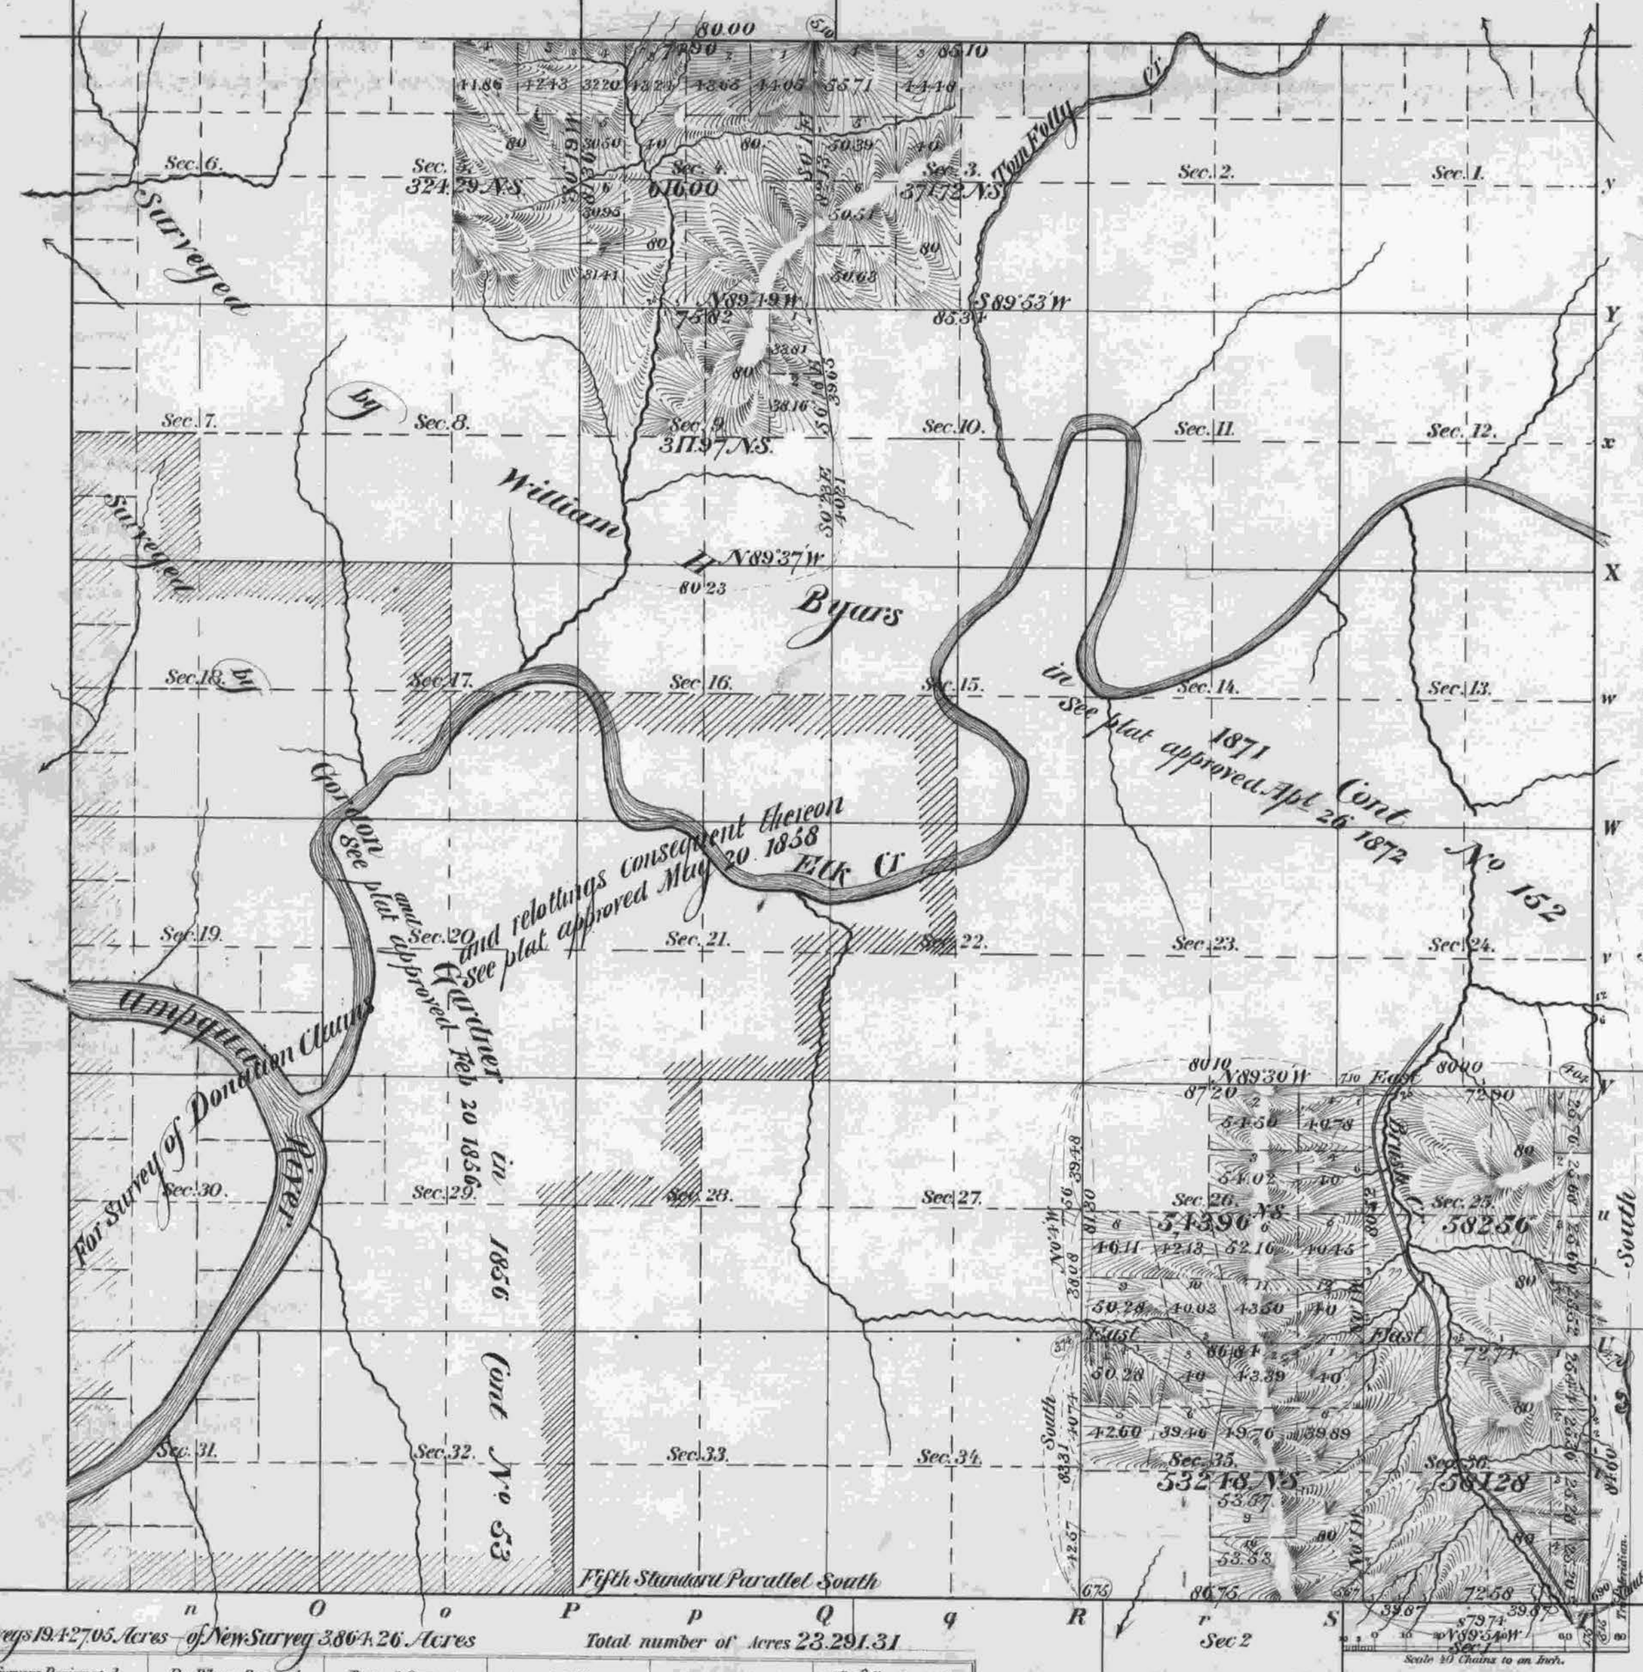

Meanders of

Posts	Courses	Ch.s Lk.s	Posts	Courses	Ch.s Lk.s	Posts	Courses	Ch.s Lk.s

Accepted by the Hon. Commissioner G. L. O. July 22. 1898

Area of Former Surveys 19.427.05 Acres of New Survey 3.864.26 Acres Total number of Acres 23.291.31

Surveys Designated	By Whom Surveyed	Date of Contract		Amount of Surveys M.	Ch.s	Lk.s	When Surveyed	No. of Contract
Township lines								
Subdivisions	Carl S. Nicklin	May 23	1896	7	79	41	Nov 26th Dec 5. 1897	664
Connections	" " "	" "	"		24	68		"
Resurvey of S. Bd. Pl. on S. B.d. Sec. 36	" " "	" "	"					"
" " " " " Sec.s 24 25 & 36	" " "	" "	"					"
Original Survey of North West Fr.l East & South, S.th Bd. Pl. S.th Bd. Resurvey of W.st Bd. of Sec.s 6 & 7	Gordon & Gardner	Feb 17	1855				1855	52
" " " " " S.th Bd. Pl. South on S.th Bd. of Sec. 36	Wm. H. Byars	Jan 22	1881				1881	376

The above Map, of Township No. 22 South, of Range No. 7 West of the Willamette Meridian, Oregon, is strictly conformable to the field notes of the survey thereof on file in this Office, which have been examined and approved.

Surveyor Generals Office,
Portland Oregon May 25 1898

Robert A. Habersham
Sur. Gen.l for Oregon