1508

Township No. 23 South **Range No. 11 West** **Willamette Meridian, Oregon.**

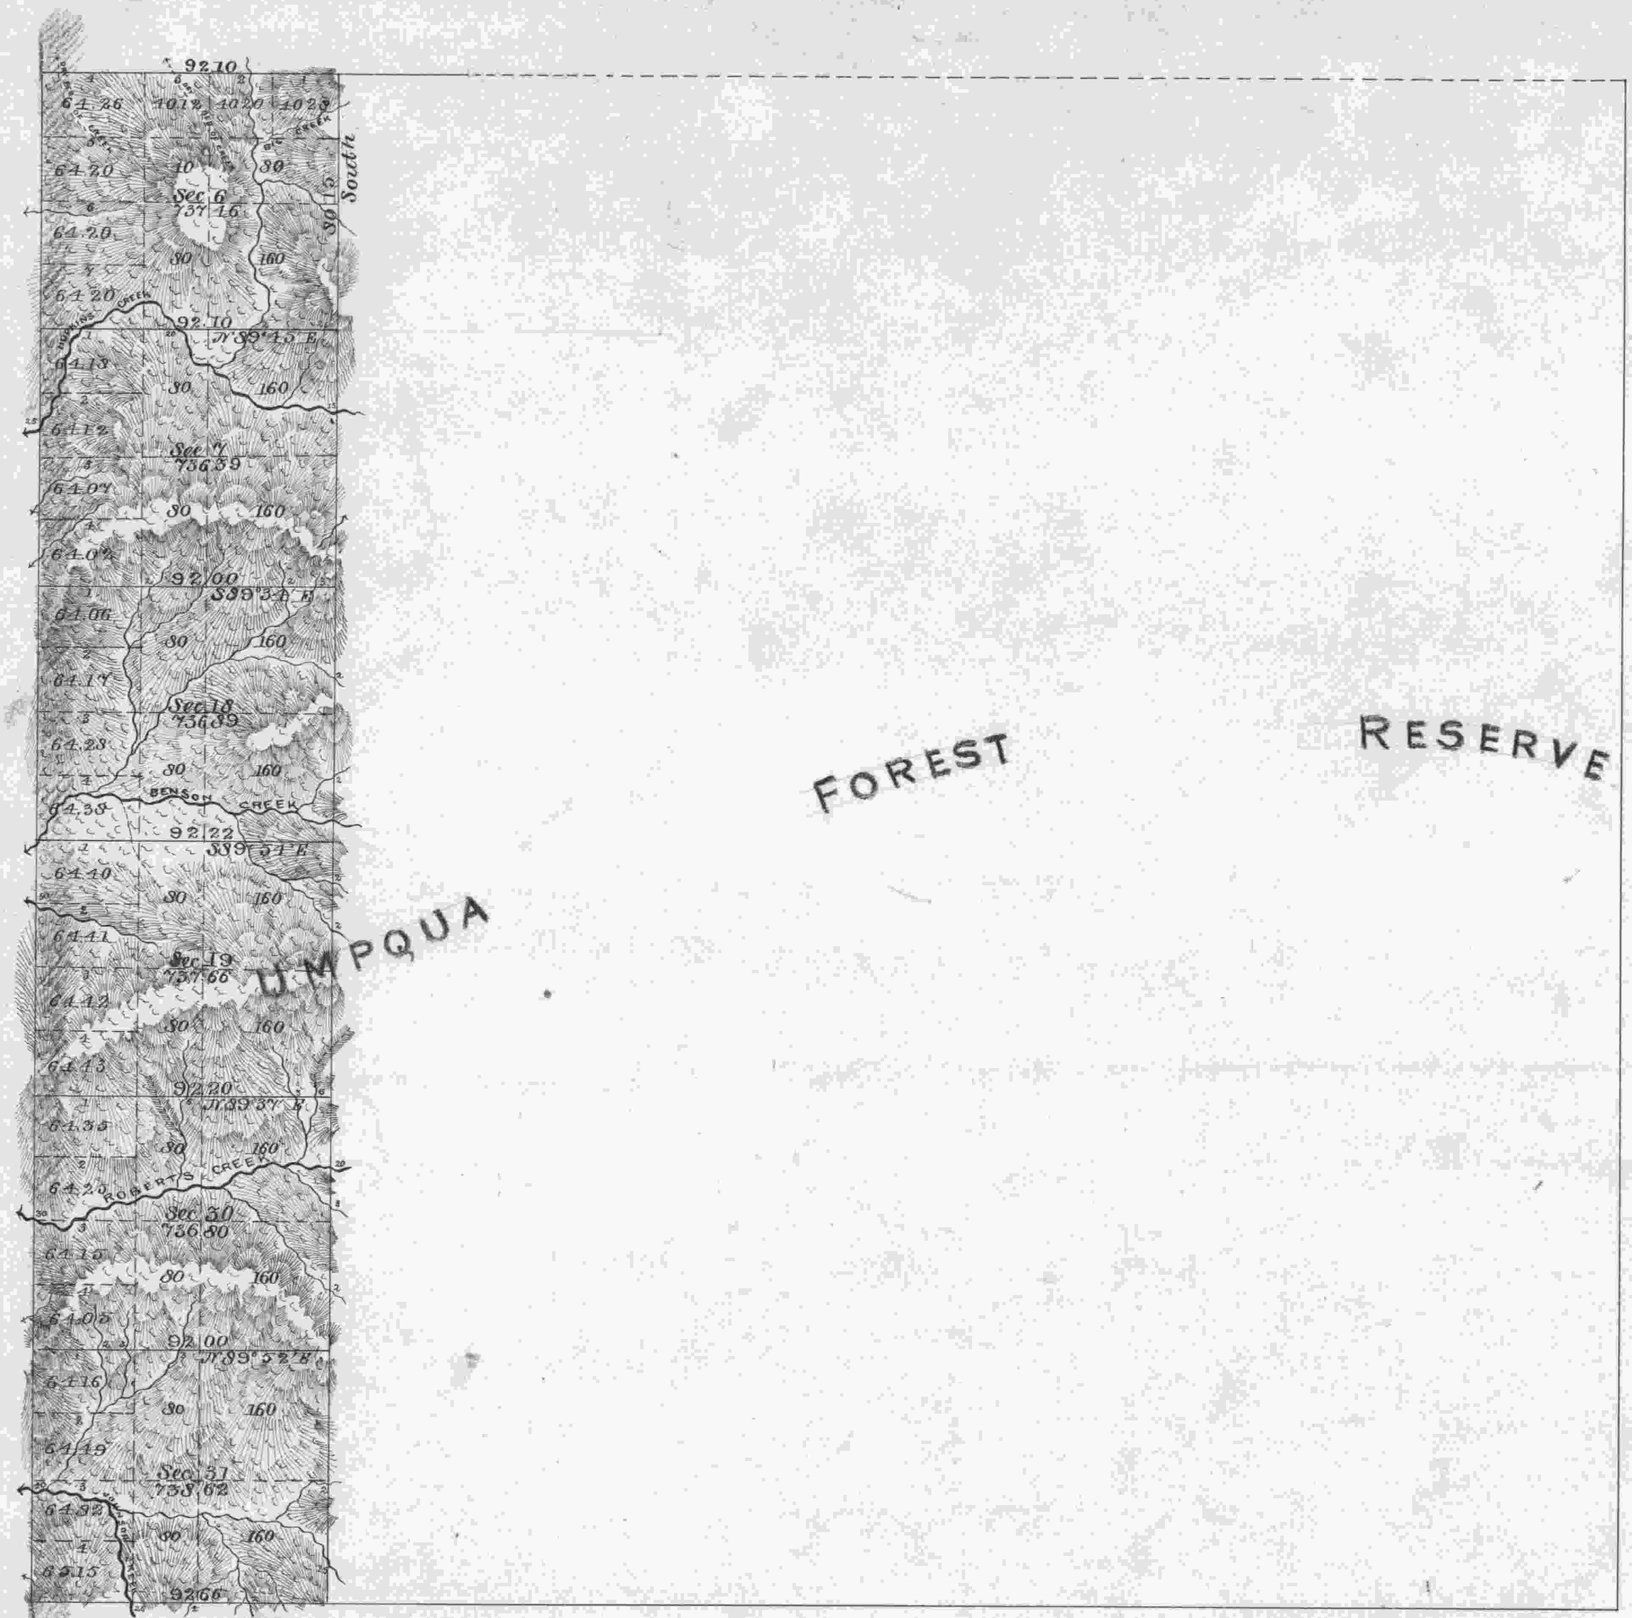

ACCEPTED BY THE HON. COMMISSIONER G. L. O. July 26. 1884

Total number of Acres 4423.82

SURVEYS DESIGNATED.	BY WHOM SURVEYED.	NO.	DATE OF CONTRACT.	AMOUNT OF SURVEYS. Miles.	Chains.	Links.	WHEN SURVEYED.	MEAN DECLINATION.
Township Lines Subdivisions	William Hall	441	April 26. 1883	12	60	64	June 9 to 16. 1883	18° 45' E.

0 10 20 40 60 80

Scale, 40 Chains to an Inch.

The above map of the Subdivisions of Township No. 23 South of Range No. 11 West of the Willamette Meridian, Oregon, is strictly conformable to the Field Notes of the survey thereof on file in this office, which have been examined and approved.

U. S. Surveyor-General's Office,
Portland, Oregon,
May 31, 1884. James C. Tolman