TOWNSHIP 22 SOUTH, RANGE II WEST, OF THE WILLAMETTE MERIDIAN, OREGON

DEPENDENT RESURVEY, SUBDIVISION OF SECTION 3 AND SURVEY

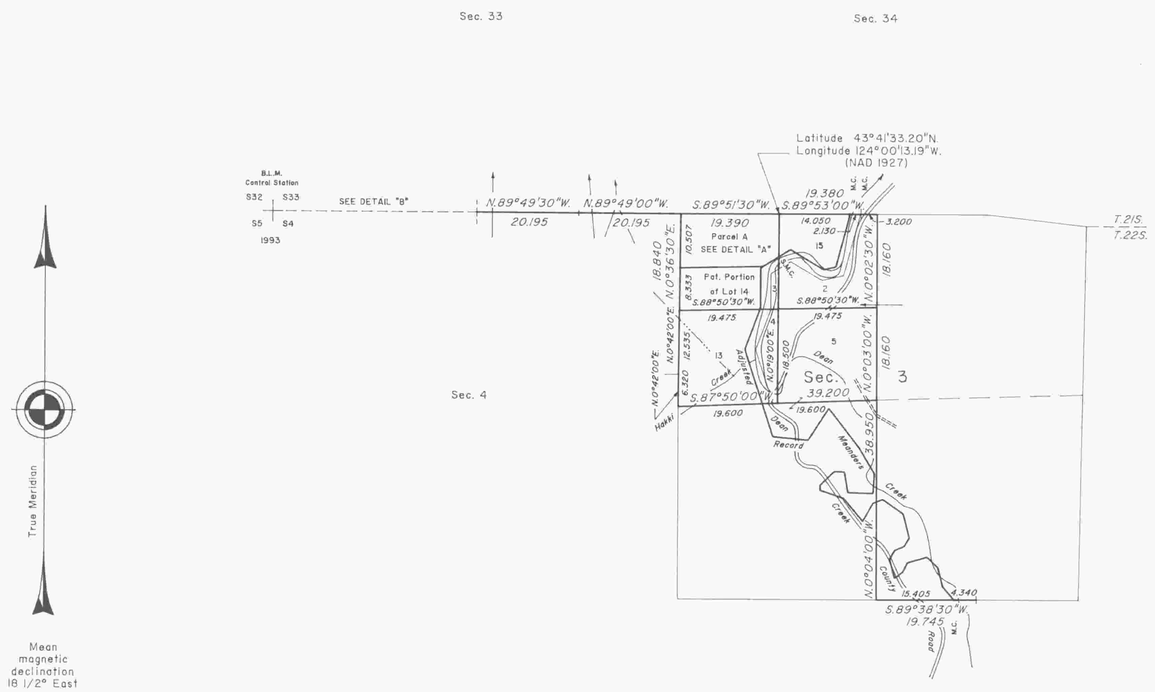

A history of surveys is contained in the field notes.

This plat represents a dependent resurvey of a portion of the north boundary and subdivisional lines, and the adjusted record meanders of the left bank of Dean Creek through section 3, T. 22 S., R. II W., Willamette Meridian, Oregon, designed to restore the corners in their true original locations according to the best available evidence, the subdivision of section 3, and the survey of Parcel A in section 3.

Except as shown hereon, the lottings and areas are as shown on the plat approved August 2, 1875.

The survey was executed by John A. Farmer, Cadastral Surveyor, beginning November 10, 1987, and completed August 30, 1994, pursuant to Special Instructions dated November 6, 1987, under Group Number 1421, Oregon.

Timber in this area consists of fir, hemlock, spruce, maple, myrtle, madrone, cedar and alder.

The tie to the geodetic control station is reported as mean bearing and sea level distance.

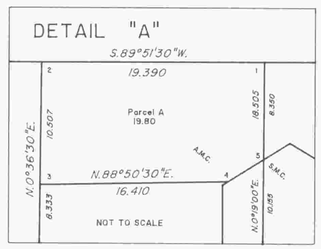

UNITED STATES DEPARTMENT OF THE INTERIOR
BUREAU OF LAND MANAGEMENT

Portland, Oregon — May 12, 1995

This plat is strictly conformable to the approved field notes, and the survey, having been correctly executed in accordance with the requirements of law and the regulations of this Bureau, is hereby accepted.

For the Director

Wayne M. Gardner

Chief Cadastral Surveyor of Oregon

W.H.B.