Township No. 23 South, Range No. 12 West, of the Willamette Meridian, Oregon.

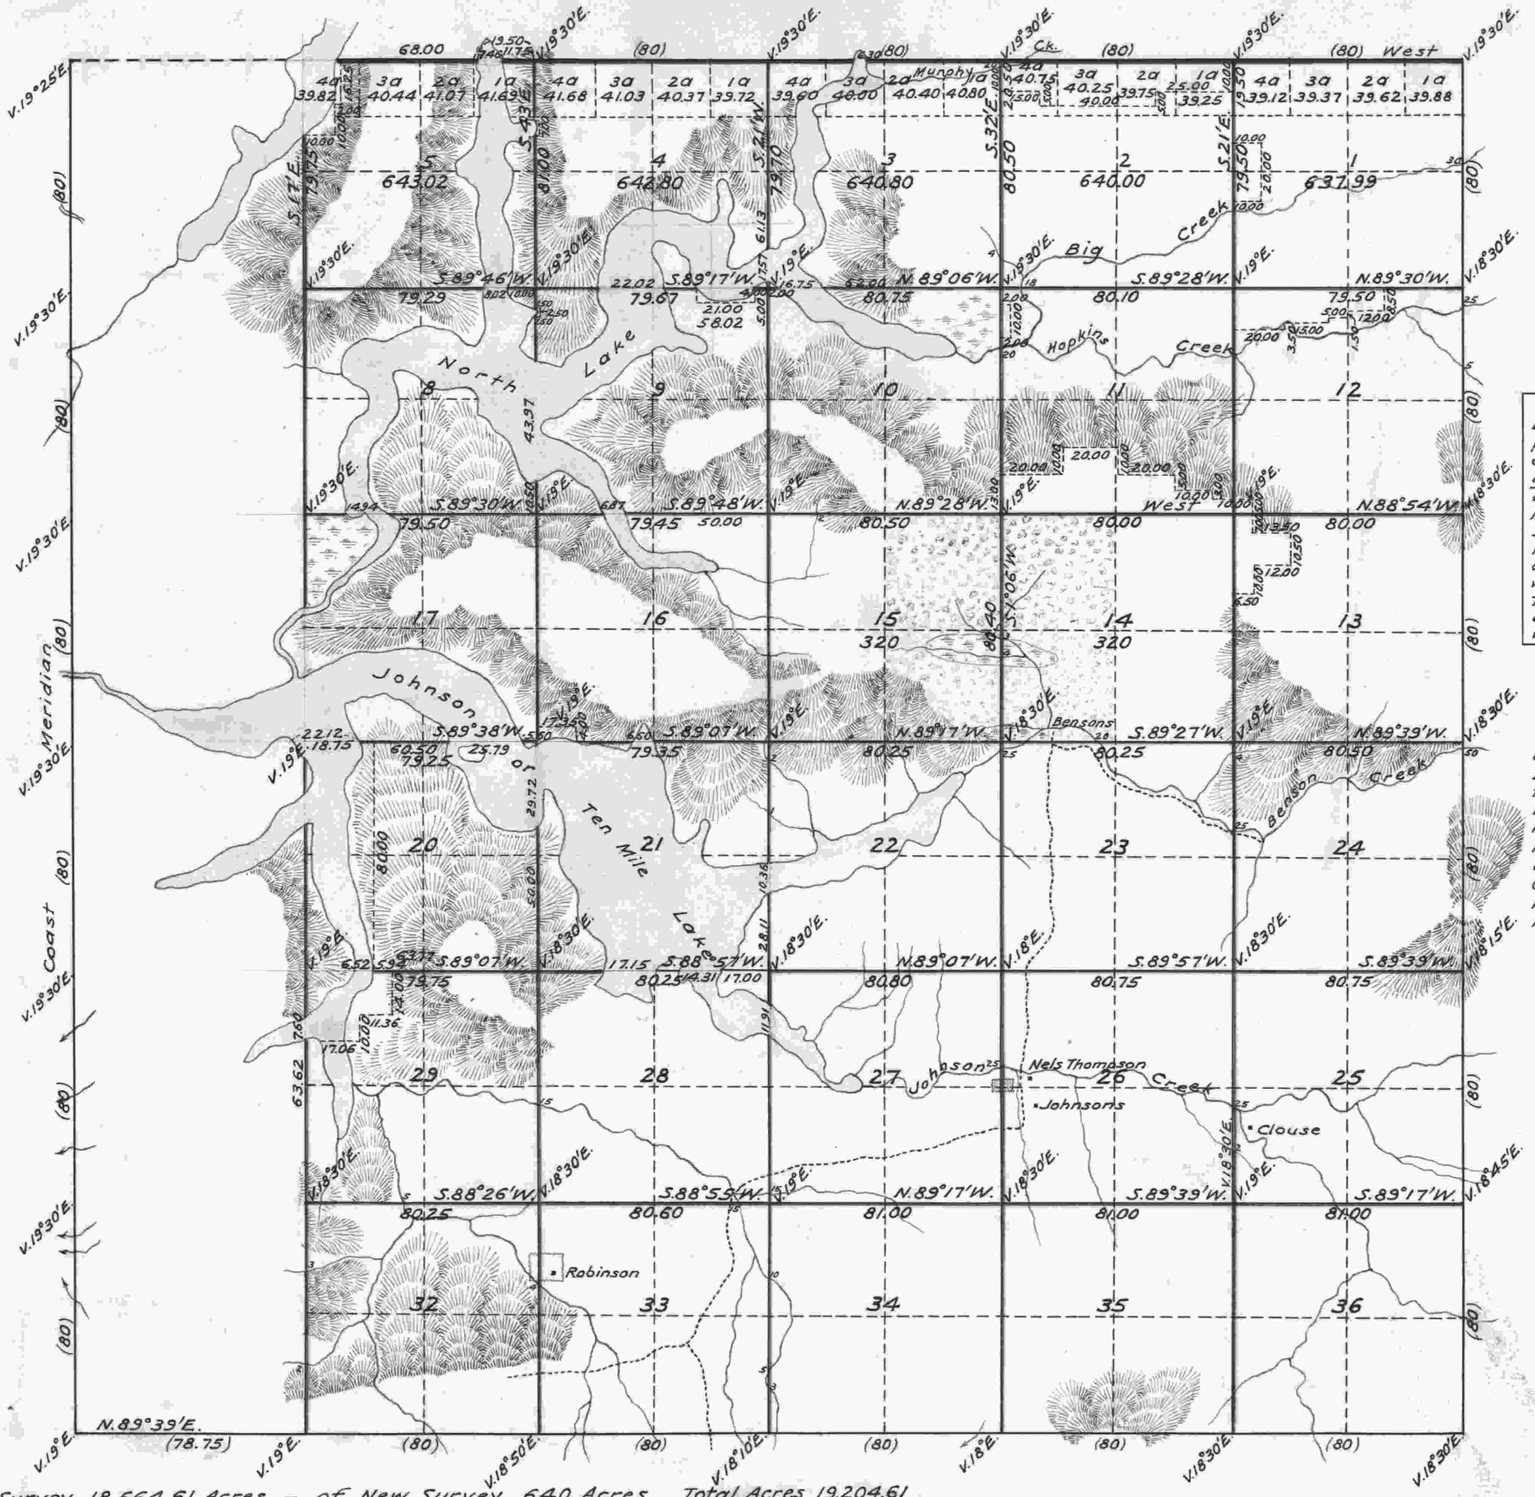

Accepted by the Hon. Commissioner G.L.O. Contract 471. July 26, 1884.

General Description.

Land very rough and mountainous. Soil principally clay bottom through which the different streams meander, although not generally wide, very rich and covered with a dense growth of timber principally ash, maple and alder. The mountains between streams very steep, so much so could only measure with one pole chain. Timber on most all of them burnt and its place being taken with thimbleberry and young alder. The Township contains numerous lakes and considerable land overflowed by water which all can be drained.

The above map of the subdivisions of the remainder of Township No. 23 South, of Range No. 12 West, of the Willamette Meridian, Oregon, is strictly conformable to the Field Notes of the survey thereof on file in this office, which have been examined and approved.
U.S. Surveyor General's Office,
Portland, Oregon,
May 31, 1884.
(signed) James C. Tolman.
Surveyor-General of Oregon.

Area of Former Survey 18,564.61 Acres, – of New Survey 640 Acres. Total Acres 19,204.61

Lines	Contractor	Contract No.	Contract Date	Amount Surveyed Miles	Amount Surveyed Chains	Amount Surveyed Links	Commenced	Completed
Subdivisions	W. P. Wright	341	Oct. 4, 1879	54	04	96	March 2, 1880	May 29, 1880
Exteriors N. bdry.	do do do	do	do do do					
do S.E.	William Hall	295	Aug. 21, 1878					
do West	Harvey Gordon	69	Feb. 2, 1857					
Brown coloring indicates lines computed at Augmented rates.								
Subdivisions	William Hall	471	April 26th '83	1	00	40	June 7th 1883	June 7th 1883

The above Map of the subdivisional lines of Township No. 23 South, Range No. 12 West, Willamette Meridian, Oregon, is strictly conformable to the original field notes of the survey thereof on file in this office, which have been examined and approved.
U.S. Surveyor-General's Office,
Portland, Oregon,
July 13, 1880.
(signed) James C. Tolman.
Surveyor General of Oregon.

Scale: 40 Chains to an inch.

Public Survey Office,
Portland, Oregon,
November 2, 1931.
I certify the above to be a correct copy of the original plat on file in this office.
Joseph A. Janong,
Office Cadastral Engineer.

B.L.F. Copy.