TOWNSHIP 22 SOUTH, RANGE 13 WEST, OF THE WILLAMETTE MERIDIAN, OREGON

DEPENDENT RESURVEY AND SUBDIVISION OF SECTION 36

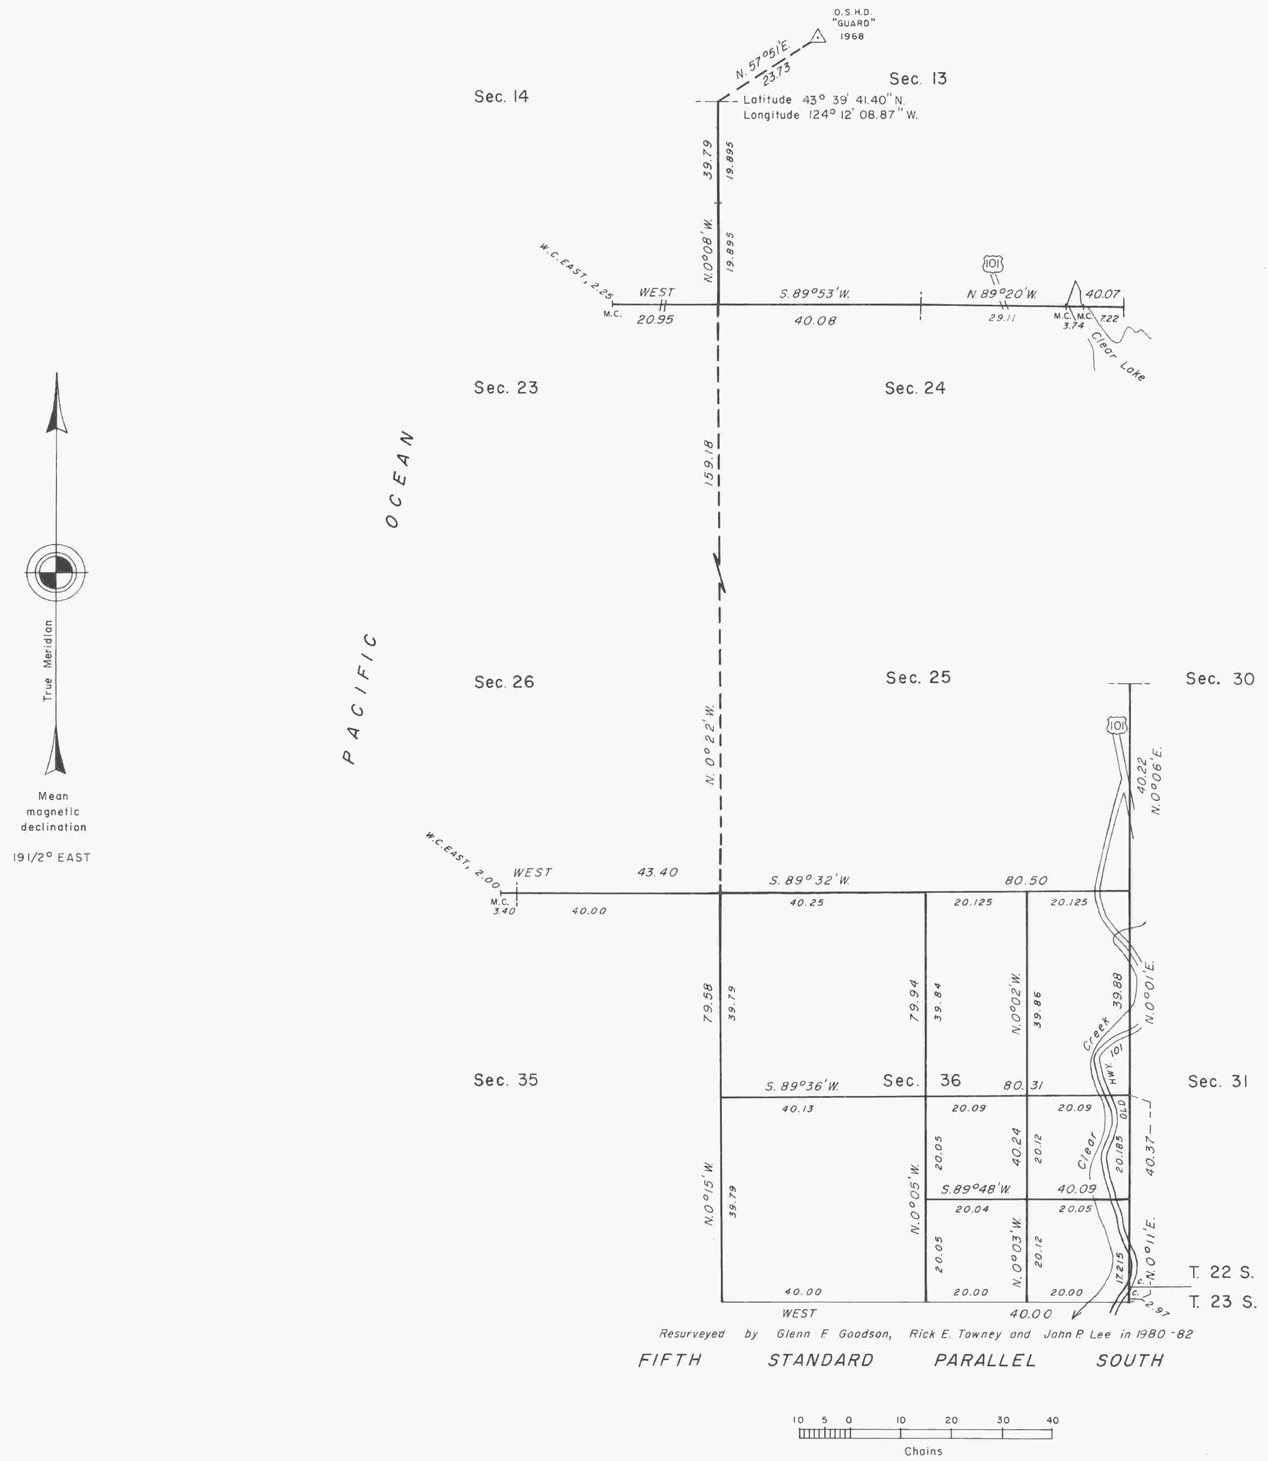

A history of surveys is contained in the field notes.

This plat represents a dependent resurvey of portions of the south boundary (Fifth Standard Parallel South), east boundary, and subdivisional lines, T. 22 S., R. 13 W., Willamette Meridian, Oregon, designed to restore the corners in their true original locations according to the best available evidence, and the subdivision of section 36.

The lottings and areas are as shown on the plat approved October 19, 1857.

The survey was executed by Glenn F. Goodson, Rick E. Tawney, and Elma Jean Acuna, Cadastral Surveyors, beginning October 6, 1982, and completed October 28, 1982, pursuant to Special Instructions dated October 1, 1982, and Amendment to Special Instructions dated October 20, 1982, for Group No. 1122, Oregon.

Timber in this area consists of spruce, fir, pine, cedar, alder, and chinquapin.

UNITED STATES DEPARTMENT OF THE INTERIOR
BUREAU OF LAND MANAGEMENT
Portland, Oregon January 6, 1984

This plat is strictly conformable to the approved field notes, and the survey, having been correctly executed in accordance with the requirements of law and the regulations of this Bureau, is hereby accepted.

For the Director

William W. Glenn

Chief Cadastral Surveyor of Oregon

USA