The partially completed dependent resurvey of T23S R6W was made by Mr. Gould just before he was transferred from field to office, he has therefore, furnished me with the following statement:

"The preliminary retracements of part of T23S R6W, WM, Oregon were made in 1943 by Otis C. Gould. Before he left in the fall corners were established around secs. 1, 2, 11, 12, 13, & 36. This survey is not approved & is unofficial. 1/4 sec. & sec. corners were left at the temporary points on most of the east half of the township, none that are not set were at old corners. Since Mr. Gould left the field the old 1/4 sec. cor. of secs. 13 & 14 has been found about 2 or 3 chains S and a little to the west of where the 1/4 sec. cor. was proportioned in & established."

(Noted from a letter from Geo. F. Rigby to Ben B. Irving, County Surveyor, dated Dec. 29, 1954

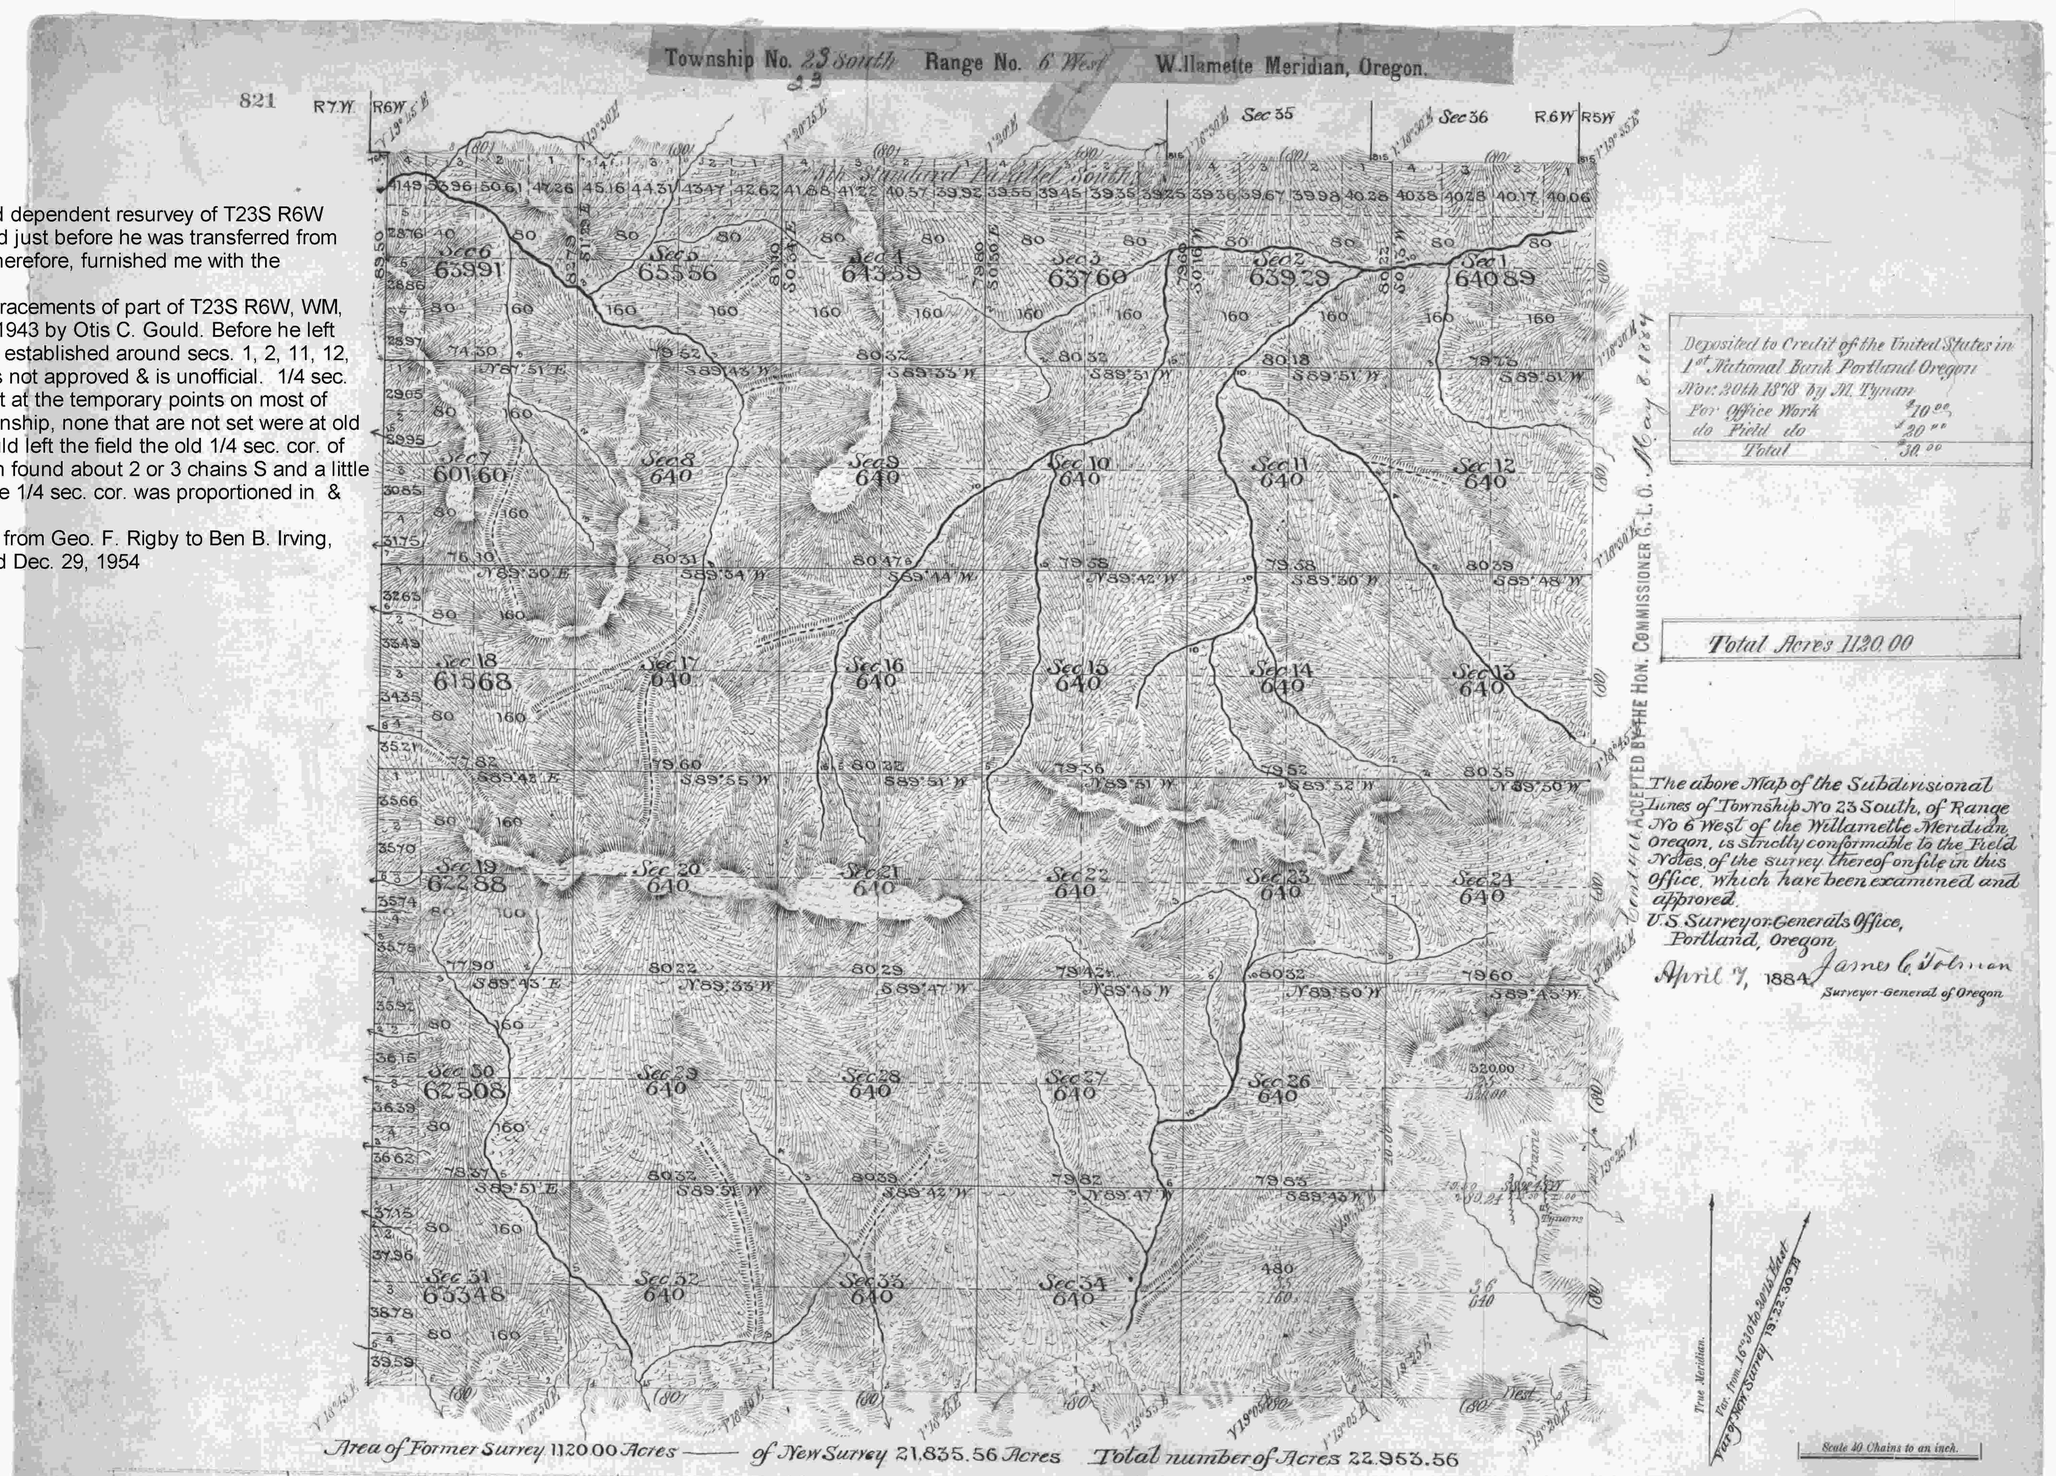

Area of Former Survey 1120.00 Acres —— of New Survey 21,835.56 Acres Total number of Acres 22,953.56

Lines.	Contractor.	Contract. No.	Contract. Date.	Amount Surveyed. Miles.	Amount Surveyed. Chains.	Amount Surveyed. Links.	Commenced.	Completed.
Subdivisions	William Thiel	310	Nov. 30, 1878	2	40	24	March 13 1879	March 14 1879
Subdivisions	John A. McQuinn	466	April 5th 1883	57	27	66	June 13th 1883	June 29th 1883

The above Map of the subdivisional lines of Township No. 23 South Range No. 6 West Willamette Meridian, Oregon, is strictly conformable to the original field notes of the survey thereof on file in this office, which have been examined and approved.

U. S. Surveyor General's Office,
Portland, Oregon,
April 2d 1879.

James C. Tolman
Surveyor General of Oregon.