TOWNSHIP Nº 23 SOUTH RANGE Nº 7 WEST WILLAMETTE MERIDIAN OREGON

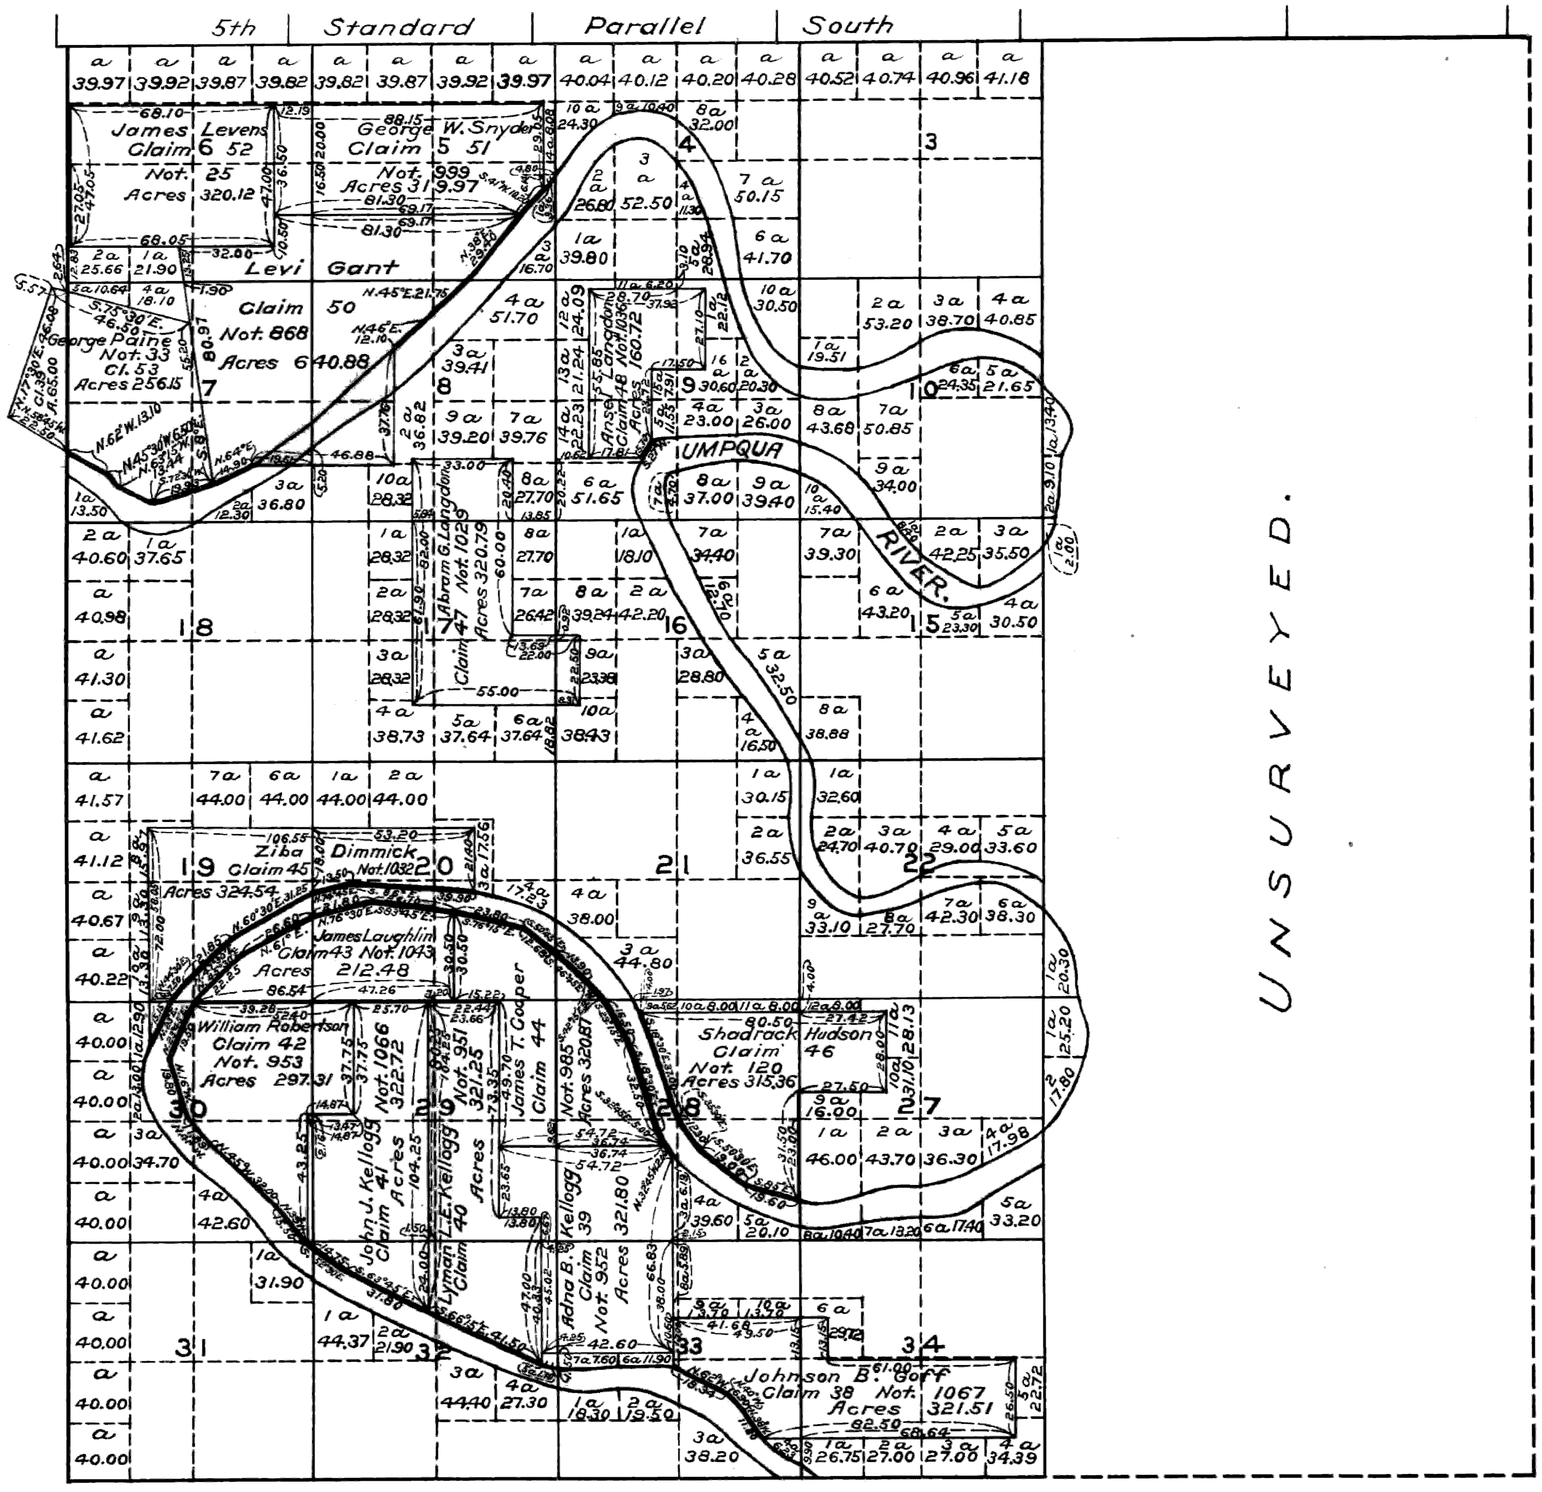

Legal Sub. Don. Cls.	
Surveyed " "	4776.47
Pub. land remain'g.	
Total on Cl. Map	14333.54
" " Town. pl't.	14278.45
Diff. of computation	55.09

The above map of the Survey of Claims in Town. 23 S. R. 7 W. Will. Mer. Ogn. is strictly conformable to the field notes of the survey thereof on file in this office, which have been examined and approved. (Signed)

Surveyor General's Office, Eugene City, Feb. 21st., 1863.

B. J. Pengra
Sur. Gen. of Ogn.

Public Survey Office,
Portland, Oregon, Jan. 9, 1930.
I certify the above to be a correct copy of the original plat on file in this office

Joseph A. Gaunong
Office Cadastral Engineer

Copy E.C.T.