ORIGINAL

TOWNSHIP 23 SOUTH, RANGE 7 WEST, OF THE WILLAMETTE MERIDIAN, OREGON.

DEPENDENT RESURVEY AND SUBDIVISION

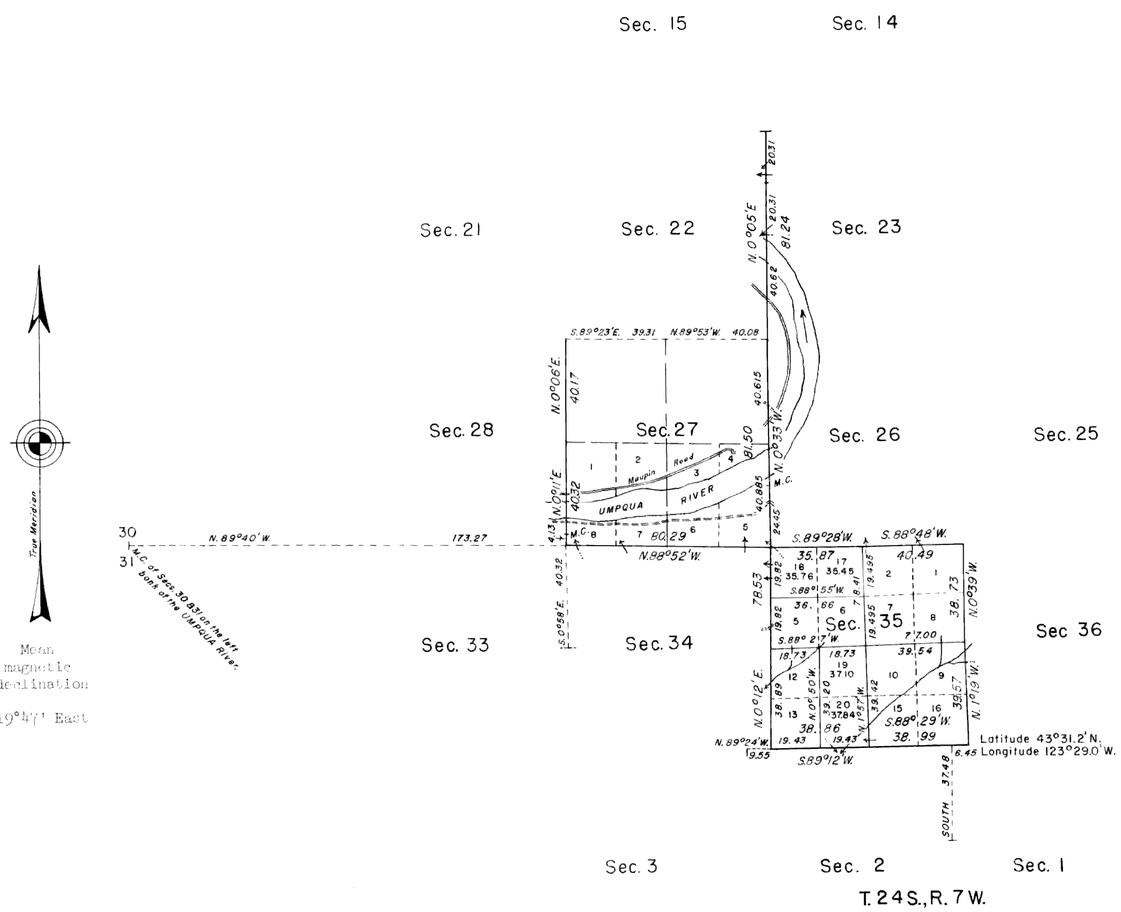

Area resurveyed: 1,167.38 Acres

Timber in this area consists of fir, hemlock, cedar, maple, oak, alder, chinquapin and madrone.

This plat represents a retracement and reestablishment of a portion of the south boundary and subdivisional lines, and subdivision of section 35, T. 23 S., R. 7 W., Willamette Meridian, Oregon, designed to restore the corners in their true original location according to the best available evidence; and, excepting as new or modified vacant subdivisions are shown hereon, the lottings and areas are as shown on the plats approved - accepted December 13, 1858, February 21, 1863 and August 11, 1881.

The west four miles of the south boundary and the west four tiers of sections of the township were surveyed by Thomas H. Hutchinson in 1858. The east two miles of the south boundary and the east two tiers of sections were surveyed by William H. Byers in 1881, at which time he retraced and partially resurveyed the second meridianal line.

The corner of sections 35 and 36 was remonumented by Orville N. Eggen in 1957.

Closing corners on the north boundary of T. 24 S., R. 7 W., were established by Dennis Hathorn in 1858, except that for sections 1 and 2. The latter closing corner was established by Joseph S. Gawron in 1958, at which time he retraced the east half mile of the south boundary of section 35.

Dependent resurvey of a portion of the south boundary and subdivisional lines and subdivision of section 35, T. 23 S., R. 7 W., Willamette Meridian, Oregon, executed by Floyd A. Brooks, August 21, 1961 to January 18, 1962 under Special Instructions dated July 12, 1961 which provide for the surveys included under Group No. 456, Oregon.

UNITED STATES DEPARTMENT OF THE INTERIOR
BUREAU OF LAND MANAGEMENT
Washington, D.C. April 8, 1963

This plat is strictly conformable to the approved field notes, and the survey, having been correctly executed in accordance with the requirements of law and the regulations of this Bureau, is hereby accepted.

For the Director

Chief, Division of Engineering