ORIGINAL

TOWNSHIP 23 SOUTH, RANGE 7 WEST, OF THE WILLAMETTE MERIDIAN, OREGON.

CORRECTIVE DEPENDENT RESURVEY, DEPENDENT RESURVEY, AND SUBDIVISION OF SECTION 19

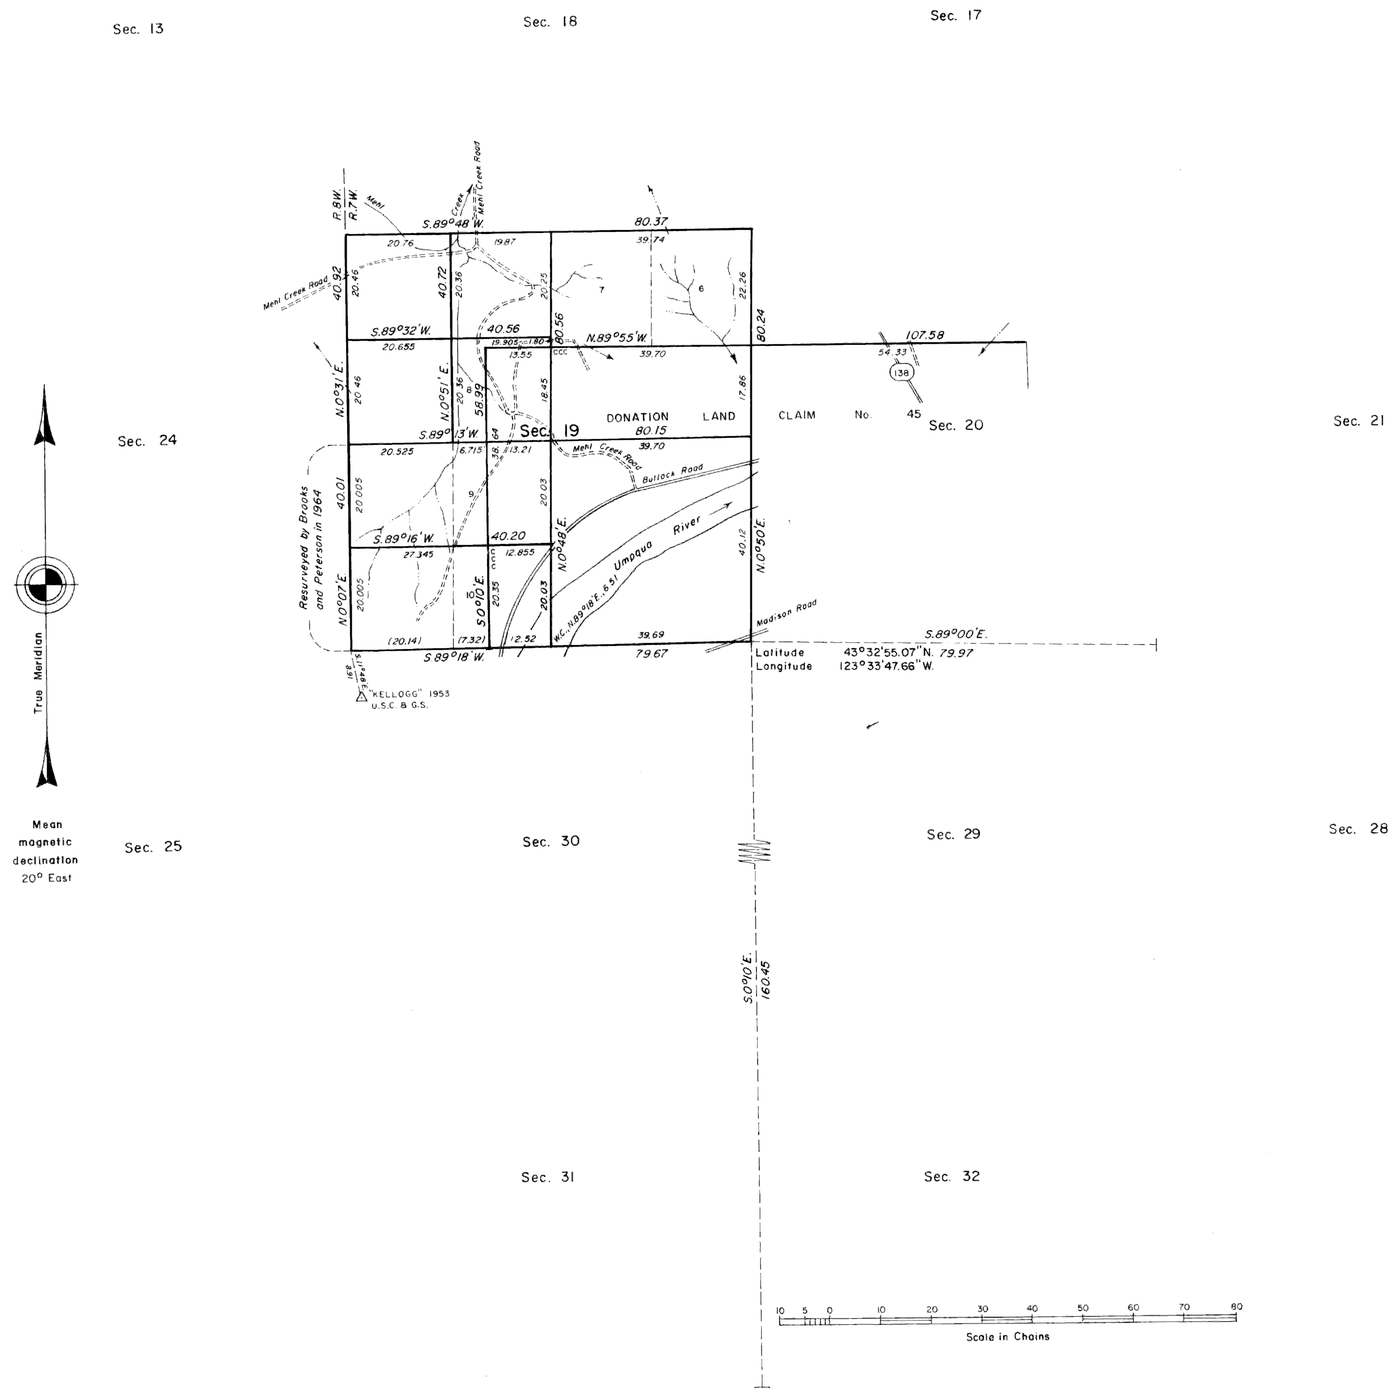

A history of surveys is contained in the field notes.

This plat represents a corrective dependent resurvey of a portion of the west boundary, the dependent resurvey of a portion of the subdivisional lines and of the boundaries of DLC No. 45 and subdivision of section 19, designed to restore the corners in their true original locations according to the best available evidence, T. 23 S., R. 7 W., Willamette Meridian, Oregon.

The lottings and areas are as shown on the plats approved December 13, 1858 and February 21, 1863.

Survey executed by Harvey E. Wofford, Cadastral Surveyor, beginning July 9, 1979, and completed November 15, 1979, pursuant to Special Instructions dated June 22, 1979, and Supplemental Special Instructions dated September 21, 1979, for Group No. 987, Oregon.

Timber in this area consists of fir, cedar, hemlock, oak, maple, alder, ash, chinquapin, madrone and willow.

UNITED STATES DEPARTMENT OF THE INTERIOR
BUREAU OF LAND MANAGEMENT
Portland, Oregon September 17, 1982

This plat is strictly conformable to the approved field notes, and the survey, having been correctly executed in accordance with the requirements of law and the regulations of this Bureau, is hereby accepted.

For the Director

William W. Glenn

Chief Cadastral Surveyor of Oregon

gee