Township No. 23 South., Range No. 10 West of the Willamette Meridian, Oregon.

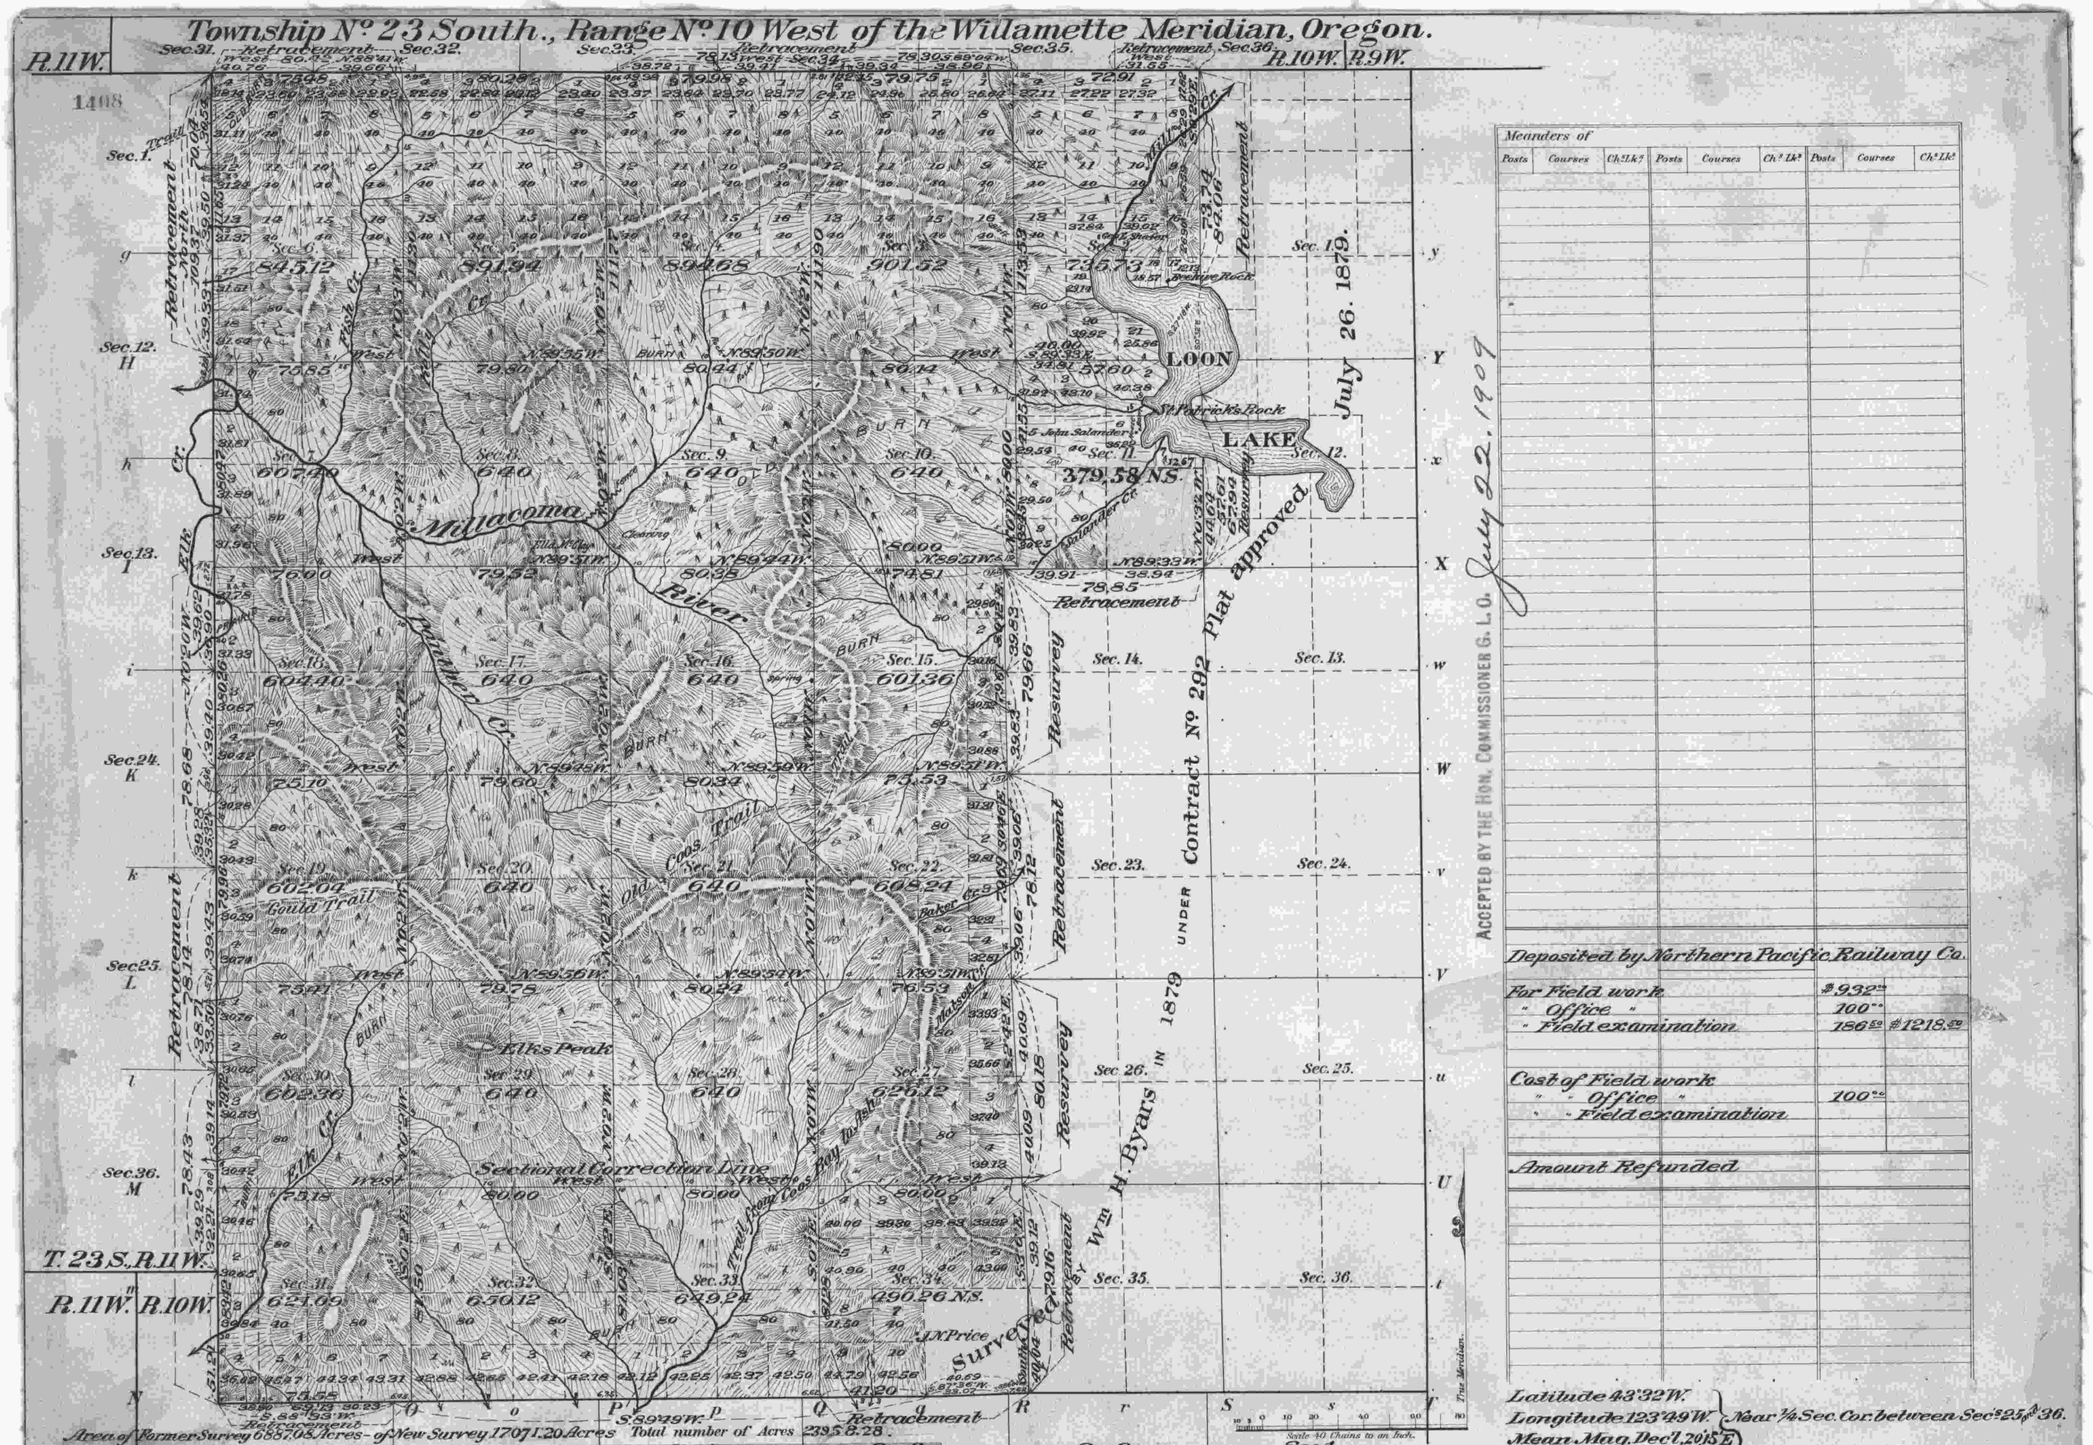

Meanders of								
Posts	Courses	Ch.s Lk.s	Posts	Courses	Ch.s Lk.s	Posts	Courses	Ch.s Lk.s

Deposited by Northern Pacific Railway Co.		
For Field work	$932.00	
" Office "	100.00	
" Field examination	186.50	$1218.50
Cost of Field work		
" " Office "	100.00	
" " Field examination		
Amount Refunded		

ACCEPTED BY THE HON. COMMISSIONER G. L. O.

Latitude 43°32' W.
Longitude 123°49' W. } Near 1/4 Sec. Cor. between Secs. 25 & 36.
Mean Mag. Dec'l, 20°15' E.

Sec. 2. Sec. 1.

The above Map of Township No. 23 South, of Range No. 10 West of the Willamette Meridian Oregon, is strictly conformable to the field notes of the survey thereof on file in this Office, which have been examined and approved.

Surveyor General's Office,
Portland, Oregon, March 15th 1909.

Geo. A. Weight
Sur. Gen'l for Oregon.

Surveys Designated	Sec. 6. By Whom Surveyed	Sec. 5. Date of Contract	Sec. 4. Amount of Surveys M. Ch. Lks.	When Surveyed	Sec. 3 No. of Contract
Township lines	Wm. H. Byars	August 7. 1878		1878 and 1879	292
Subdivisions N.S.E. and W. Bdries	Levi C. Walker	June 20. 1905	41. 79. 75	May 6 to Sept 14 1906	763
Meanders	" " "	" " "	2. 29. 82	Aug. 2 to 4. "	"
Corrections	" " "	" " "	57. 53		"
Resurveys and Retracement of Sub. lines	" " "	Special Instructions dated Aug. 23. 1905	6. 67. 97	May 10 to Aug 8 1906	"
Retracement of S. Bdy. of Secs. 31 & 32, W. Bdy. of Secs. 6, 18, 19 30 & 31 and N. Bdy. of Secs. 2, 3 & 4.	" " "	" " "	10. 59. 68	May 9 to Sept 8. 1906	"
Resurvey of W. Bdy.	A. N. Gould	July 12. 1905		1905 (Not approved)	762

S. P. K.