TOWNSHIP 23 SOUTH, RANGE 10 WEST, OF THE WILLAMETTE MERIDIAN, OREGON

SUBDIVISION OF SECTION 13

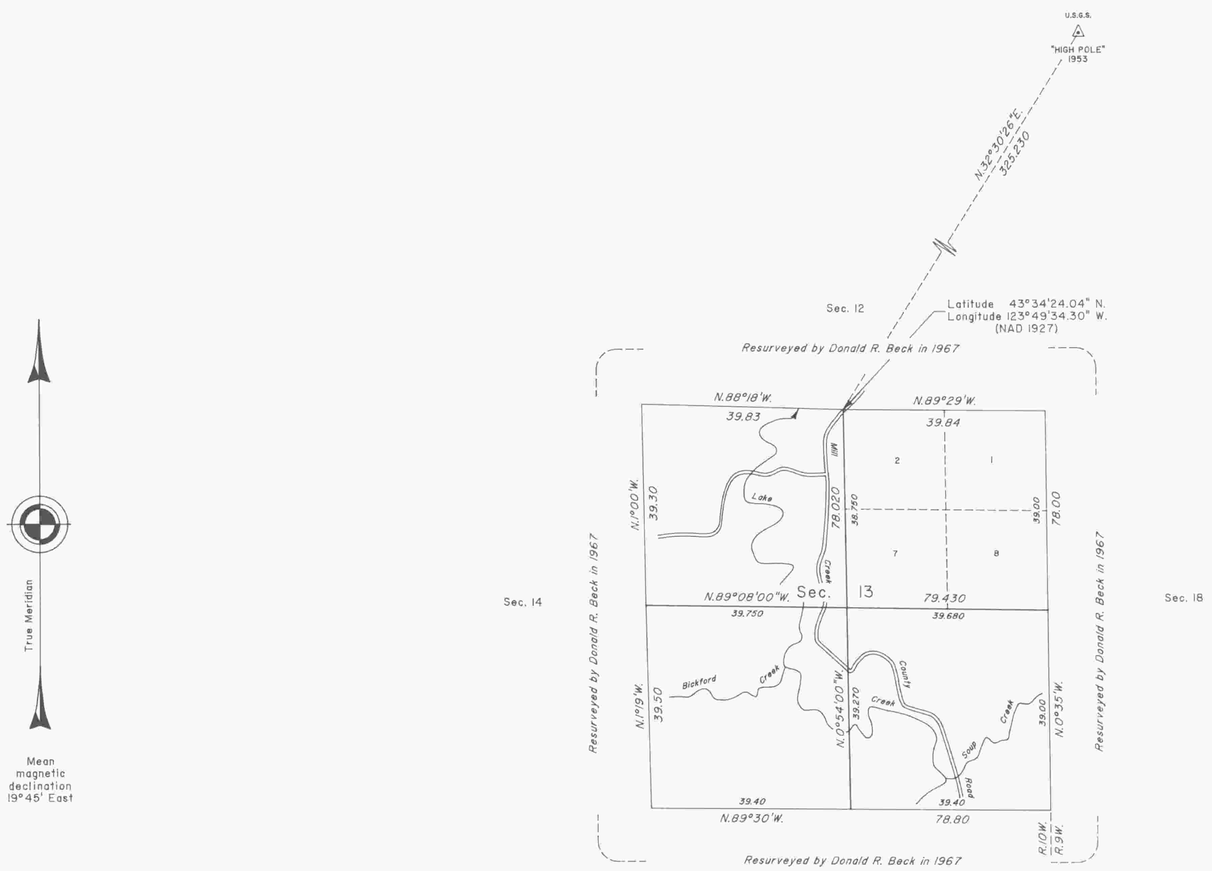

A history of surveys is contained in the field notes.

This plat represents the subdivision of section 13, T. 23 S., R. 10 W., Willamette Meridian, Oregon.

The lottings and areas are as shown on the plat approved July 26, 1879, and the plat accepted April 24, 1970.

The survey was executed by Harvey E. Wofford, Cadastral Surveyor, beginning August 9, 1988, and completed August 23, 1988, pursuant to Special Instructions dated August 8, 1988, under Group Number 1459, Oregon.

Timber in this area consists of fir, hemlock, tanoak, ash, cedar, maple, alder, myrtle, chinquapin and dogwood.

UNITED STATES DEPARTMENT OF THE INTERIOR
BUREAU OF LAND MANAGEMENT

Portland, Oregon March 6, 1992

This plat is strictly conformable to the approved field notes, and the survey, having been correctly executed in accordance with the requirements of law and the regulations of this Bureau, is hereby accepted.

For the Director

Wayne M. Gardner

Chief Cadastral Surveyor of Oregon

W.H.B.