TOWNSHIP Nº 24 SOUTH, RANGE Nº 4 WEST, OF THE WILLAMETTE MERIDIAN, OREGON.

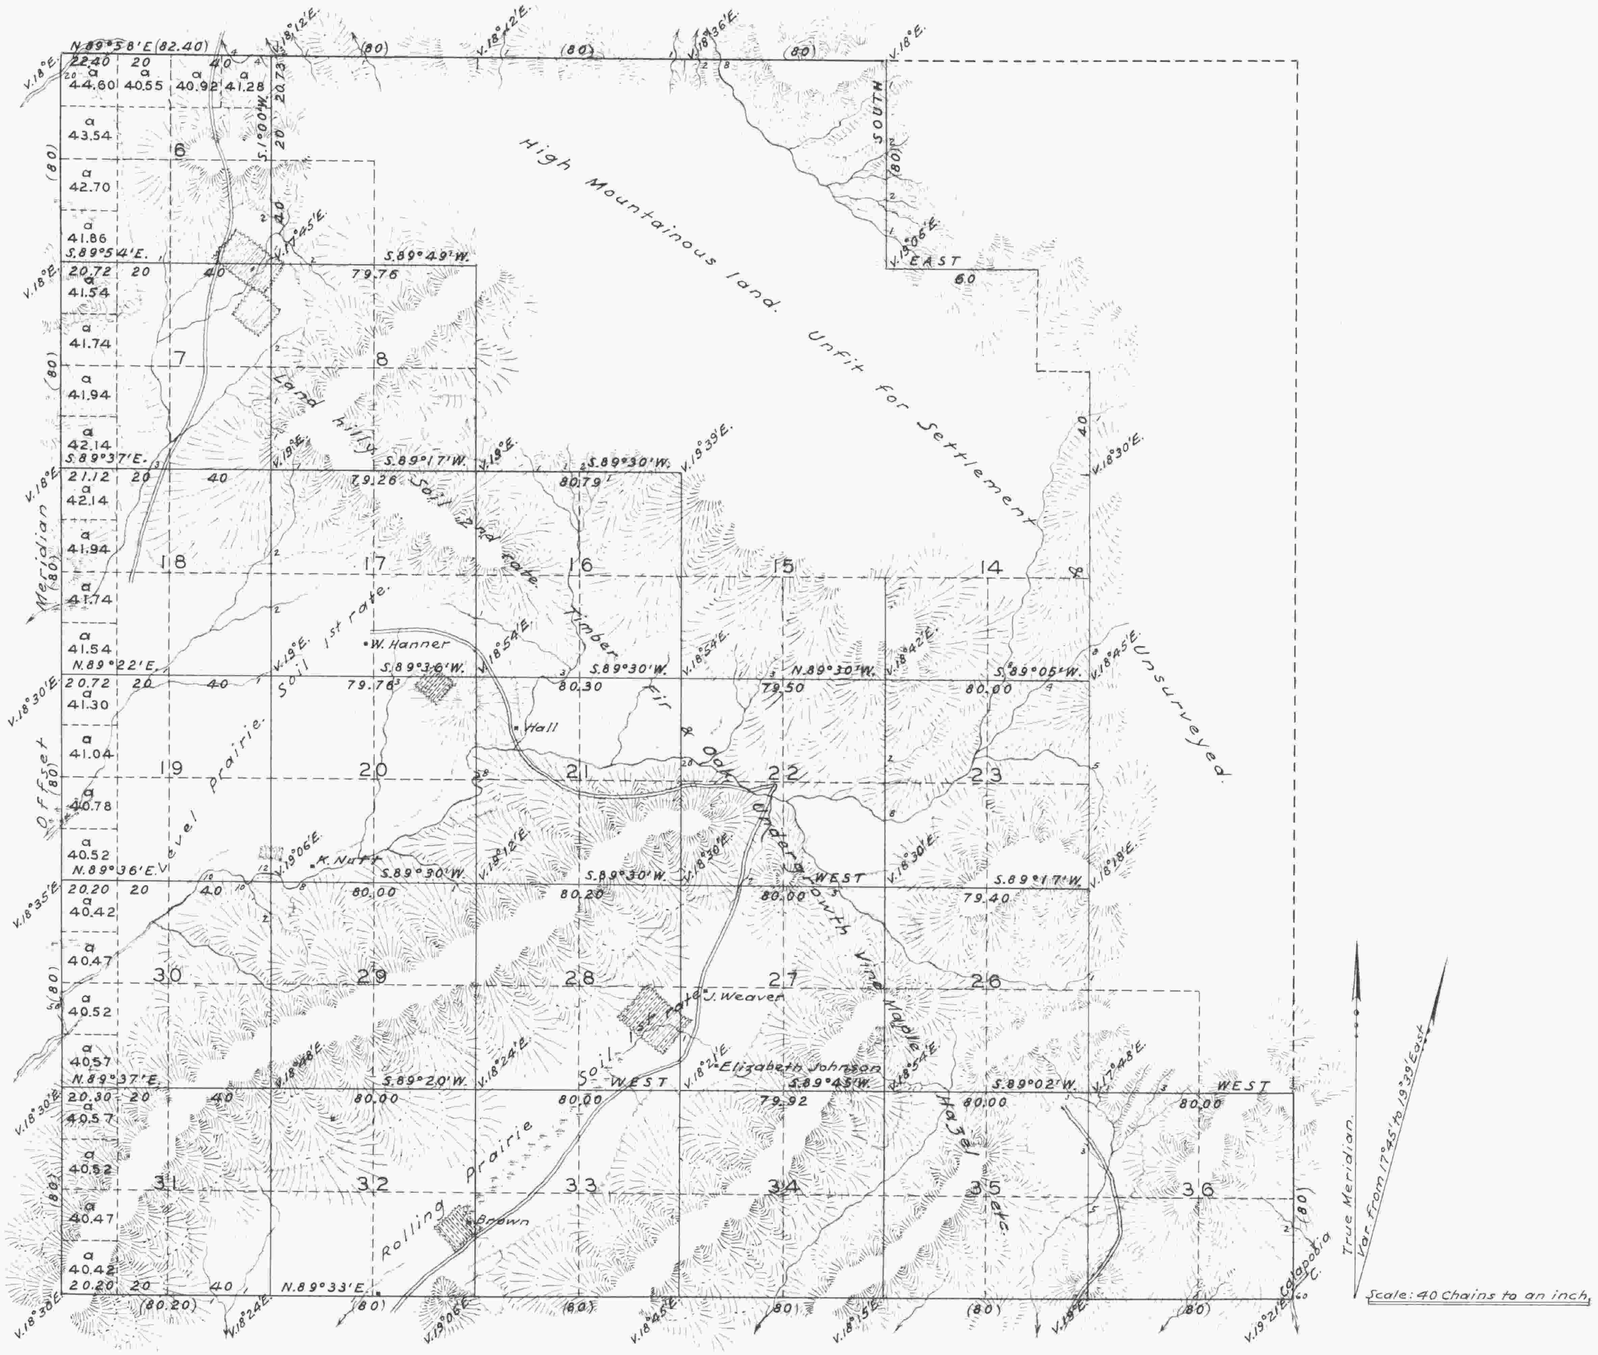

Surveys designated	By whom surveyed	Contract		Am't. of Surveys			When surveyed
		No.	Date	Miles	chains	links	
Township Lines	Gordon & Gardner	52	February 17th, 1855	7	00	20	Sept'r. 24th, 1855.
Subdivisions	Gordon & Gardner	52	February 17th, 1855	46	42	68	Feb'y. 20th, 1856.
Total number of Acres 15,237.77							

The above Map of Fractional Township No. 24 South of Range No. 4 West of the Willamette Meridian, Territory of Oregon, is strictly conformable to the field notes of the survey thereof on file in this office which have been examined and approved.
Surveyor General's Office,
Salem, February 20th, 1856.
(signed) C.K. Gardner.
Surv. Gen. of Oregon.

Public Survey Office,
Portland, Oregon,
October 9, 1946
I certify this to be a correct copy of the original plat on file in this office.
Joseph A. Gaumy,
Regional Cadastral Engineer.

B.L.R. Copy.