Township No. 24 South, Range No. 6 West, Willamette Meridian, Oregon.

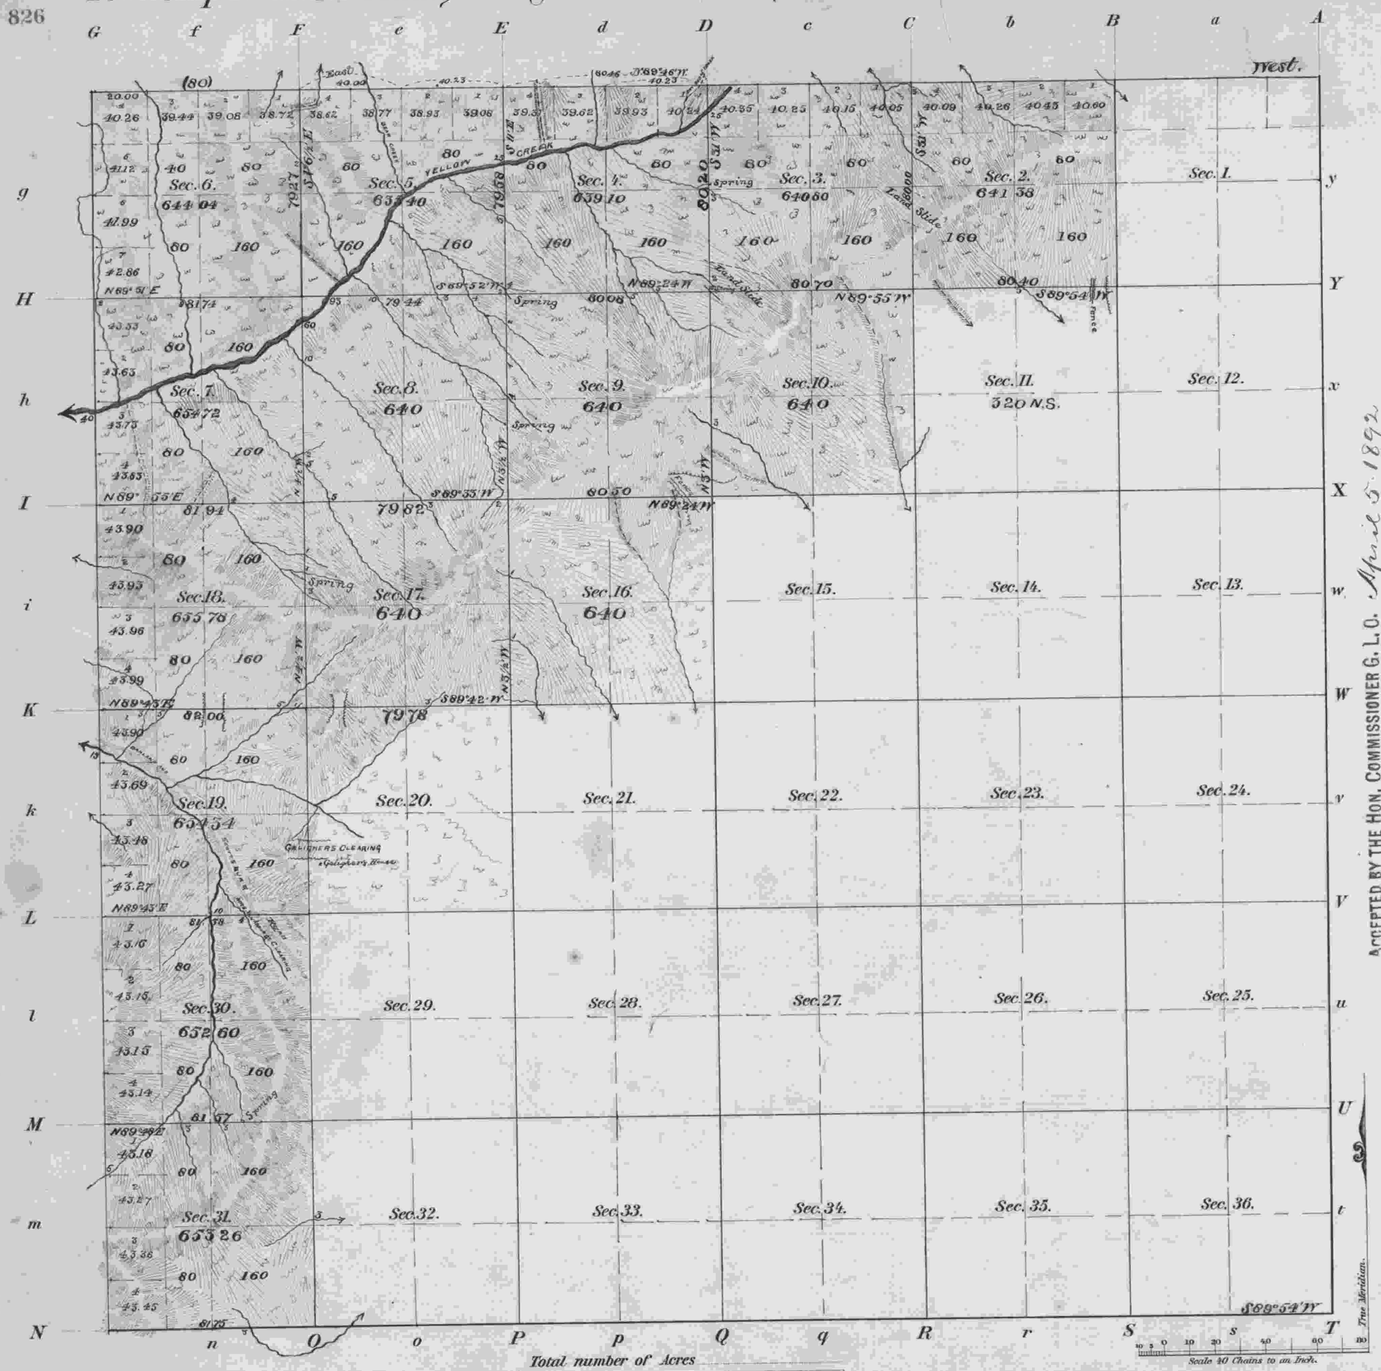

Total number of Acres

Meanders of								
Posts	Courses	Ch.s Lk.s	Posts	Courses	Ch.s Lk.s	Posts	Courses	Ch.s Lk.s

ACCEPTED BY THE HON. COMMISSIONER G. L. O. April 5 1892

Surveys Designated	By Whom Surveyed	Date of Contract	Amount of Surveys M.	Ch.s	Lk.s	When Surveyed	Mean Declination
Township lines	Elder & Giles	April 7, 1853					
Subdivisions	Williams & Whipple	June 18, 1891	22	08	60	Aug 14, to Sept 17, 1891	20° 46' E
Resurvey Extra	" " "	" " "	2	00	69		
Contract No. 577							

The above Map of Township No. 24 South, of Range No. 6 West, Willamette Meridian, Oregon, is strictly conformable to the field notes of the survey thereof on file in this Office, which have been examined and approved.

Surveyor General's Office, Portland, Oregon, February 3 1892.

W. Hinry Byars Sur. Gen.