1113

Township No. 24 South Range No. 8 West of the Willamette Meridian Oregon

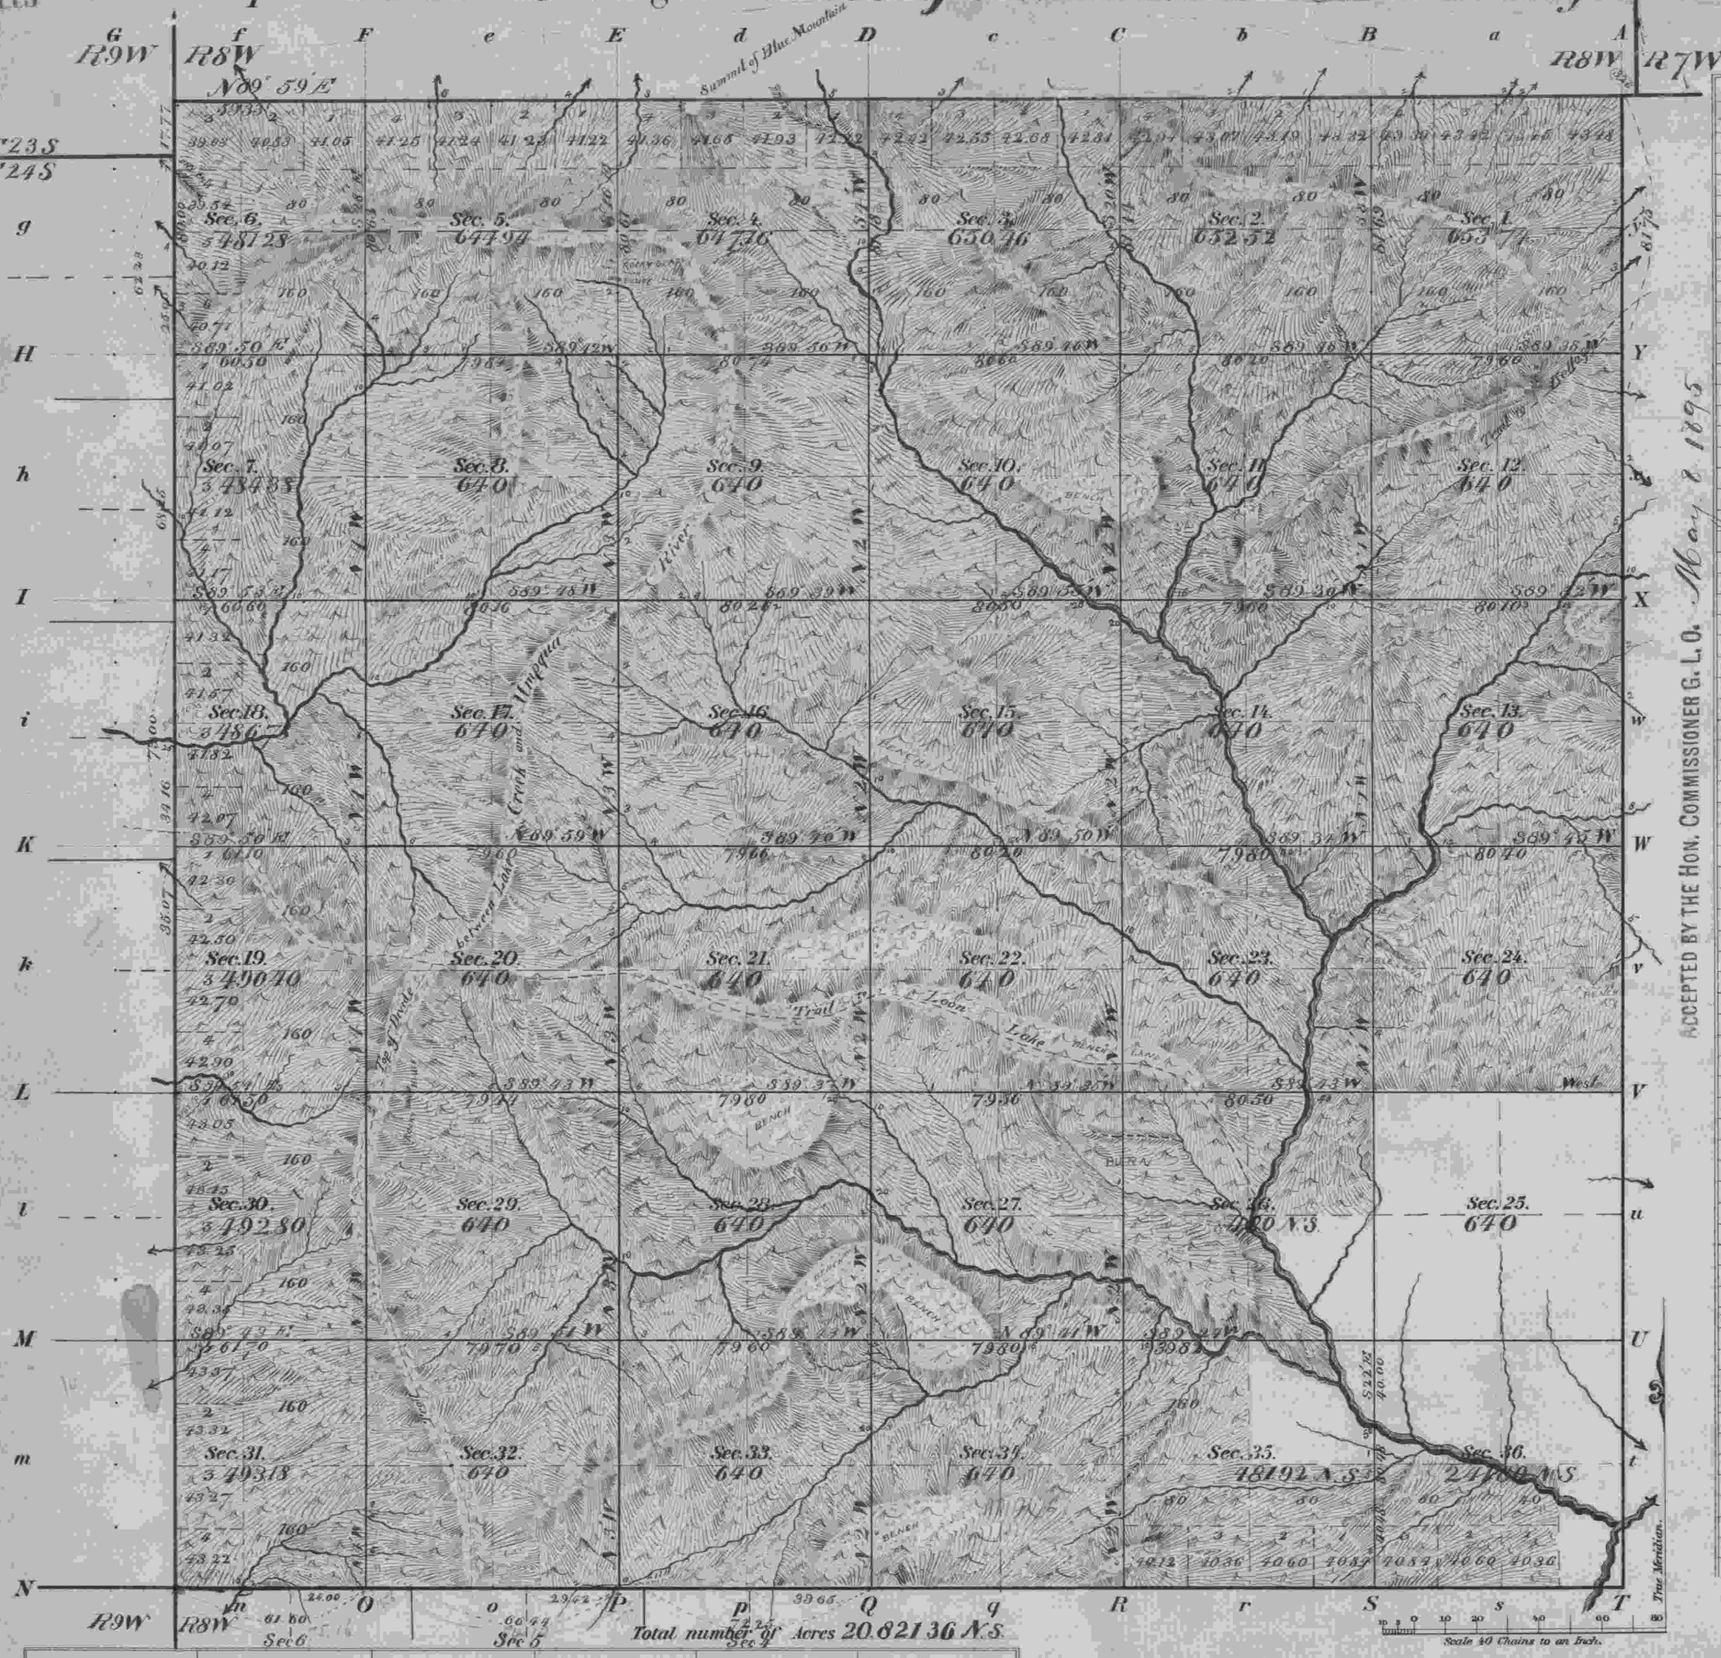

Meanders of

Posts	Courses	Ch.s Lk.s	Posts	Courses	Ch.s Lk.s	Posts	Courses	Ch.s Lk.s

ACCEPTED BY THE HON. COMMISSIONER G. L. O. May 2 1895

Surveys Designated	By Whom Surveyed	Date of Contract	Amount of Surveys M.	Ch.s	Lk.s	When Surveyed	Mean Declination
Township lines	Henry L. Chandler	June 5 1893					
Subdivisions			54	70	91	May 25 June 28 1894	19° 30' E
Resurvey of Exteriors			6	21	60		
Contract No 619							

The above Map of Township No. 24 South of Range No. 8 West of the Willamette Meridian, Oregon is strictly conformable to the field notes of the survey thereof on file in this Office, which have been examined and approved.

Surveyor General's Office,
Portland Oregon January 17 1895

John C. Arnold
Sur. Gen.l for Oregon