1266 Township No. 24 South Range No. 9 West of the Willamette Meridian Oregon

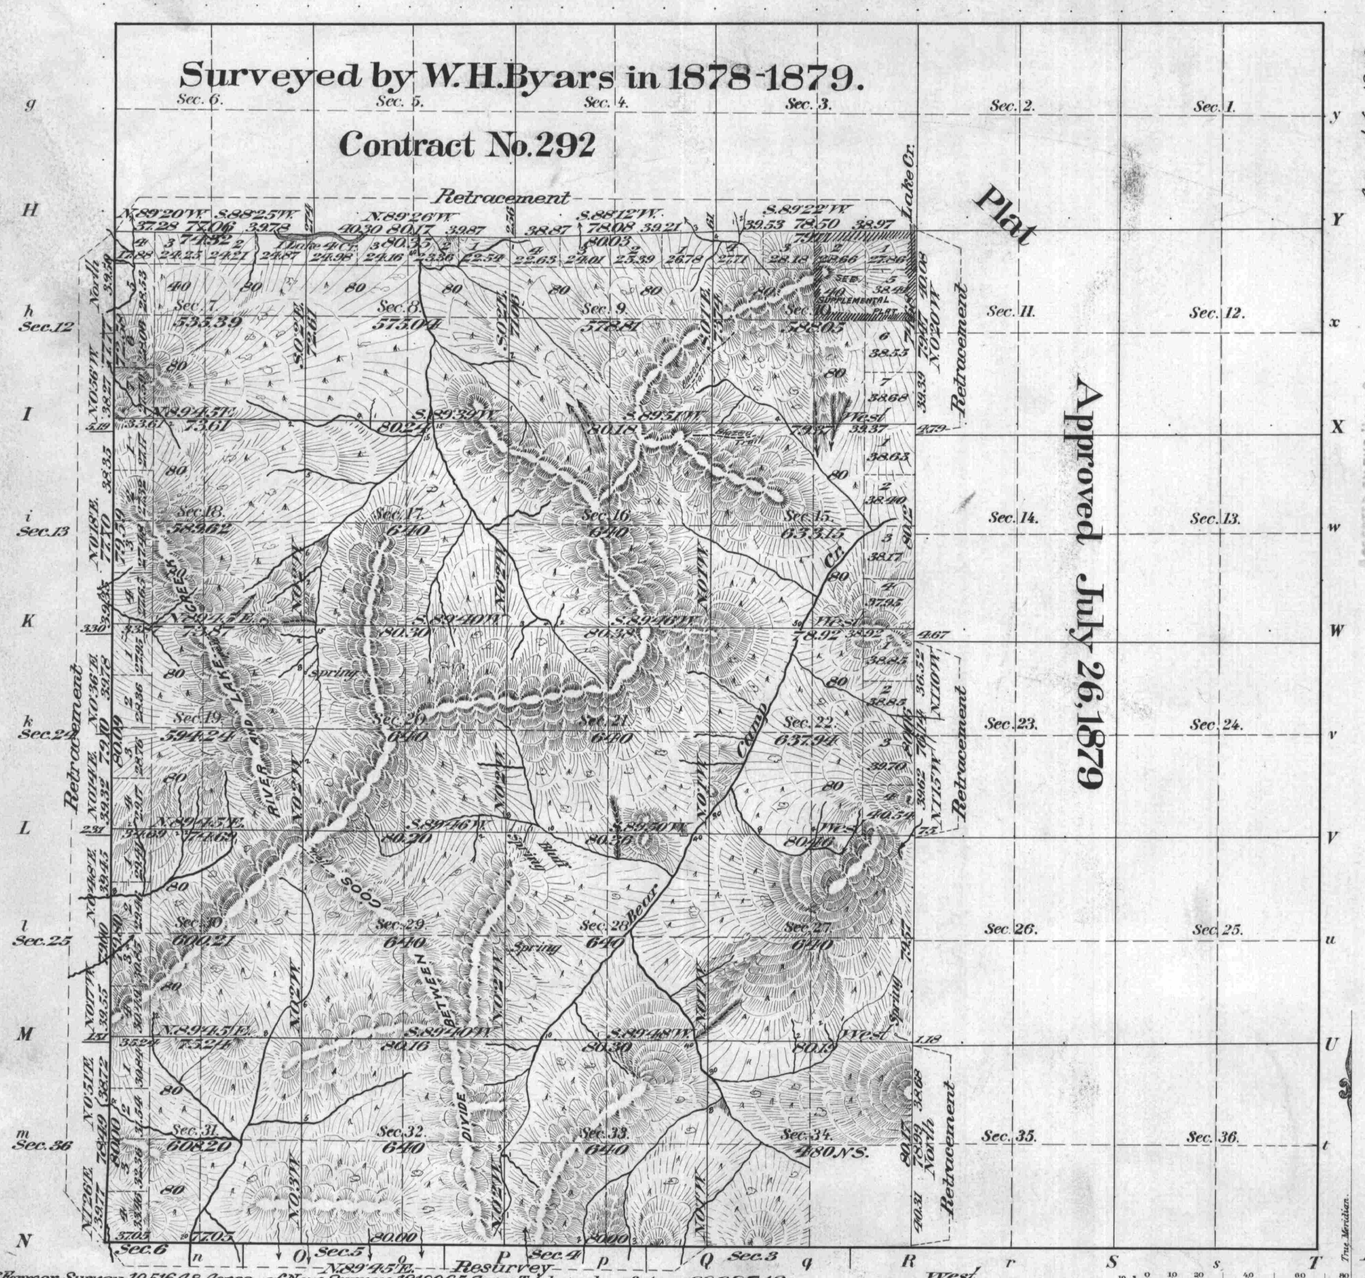

Area of Former Survey 10516.48 Acres — of New Survey 12180.65 Acres Total number of Acres 22697.13

Surveys Designated	By Whom Surveyed	Date of Contract	Amount of Surveys M. Chs. Lks.	When Surveyed	No. of Contract
Township lines N.S.E. and W. Boundaries	Wm. H. Byars	Aug. 7. 1878		1878 and 1879	292
Subdivisions	Leri C. Walker	June 20. 1905	30 . 35 . 88	July 29 to Sept. 22, 1905	763
Connections	" " "	" " "	29 . 61		"
Retracement of Subdivs.	" " "	" " "	6 . 68 . 41	Aug. 19 to Sept. 26, 1905	"
" " W. Bdy. of Secs. 7, 18, 19, 30 and 31	" " "	" " "	4 . 72 . 06	Sept. 9 to 27. 1905	"
Resurvey of S. Bdy. of Secs. 31, 32 and 33	" " "	" " "	2 . 77 . 05	Aug. 24 to 26, 1905	"
Resurvey of W. Bdy. of Secs. 1, 2, 3, 4 and 5	Oscar F. Thiel	June 9. 1898		1898	688

E.P.F.

Meanders of

Posts	Courses	Ch.s Lk.s	Posts	Courses	Ch.s Lk.s	Posts	Courses	Ch.s Lk.s

Deposited by Northern Pacific Railway Co.

For Field work	$620.00	
" Office "	80.00	
" Field examination	124.00	$824.00
Cost of Field work		
" " Office "	80.00	
" " Field examination		
Amount Refunded		

ACCEPTED BY THE HON. COMMISSIONER G. L. O. August 6. 1909

Latitude 43°27' N.
Longitude 123°47' W.
Mean May Decl. 20°45' E.

The above Map of Township No. 24 South, of Range No. 9 West of the Willamette Meridian Oregon, is strictly conformable to the field notes of the survey thereof on file in this Office, which have been examined and approved.

Surveyor Generals Office.
Portland, Oregon. March 15 1909.

George Sigler
Sur. Gen'l for Oregon.