96 Township No. 25 South Range No. 1 West of the Willamette Meridian Oregon

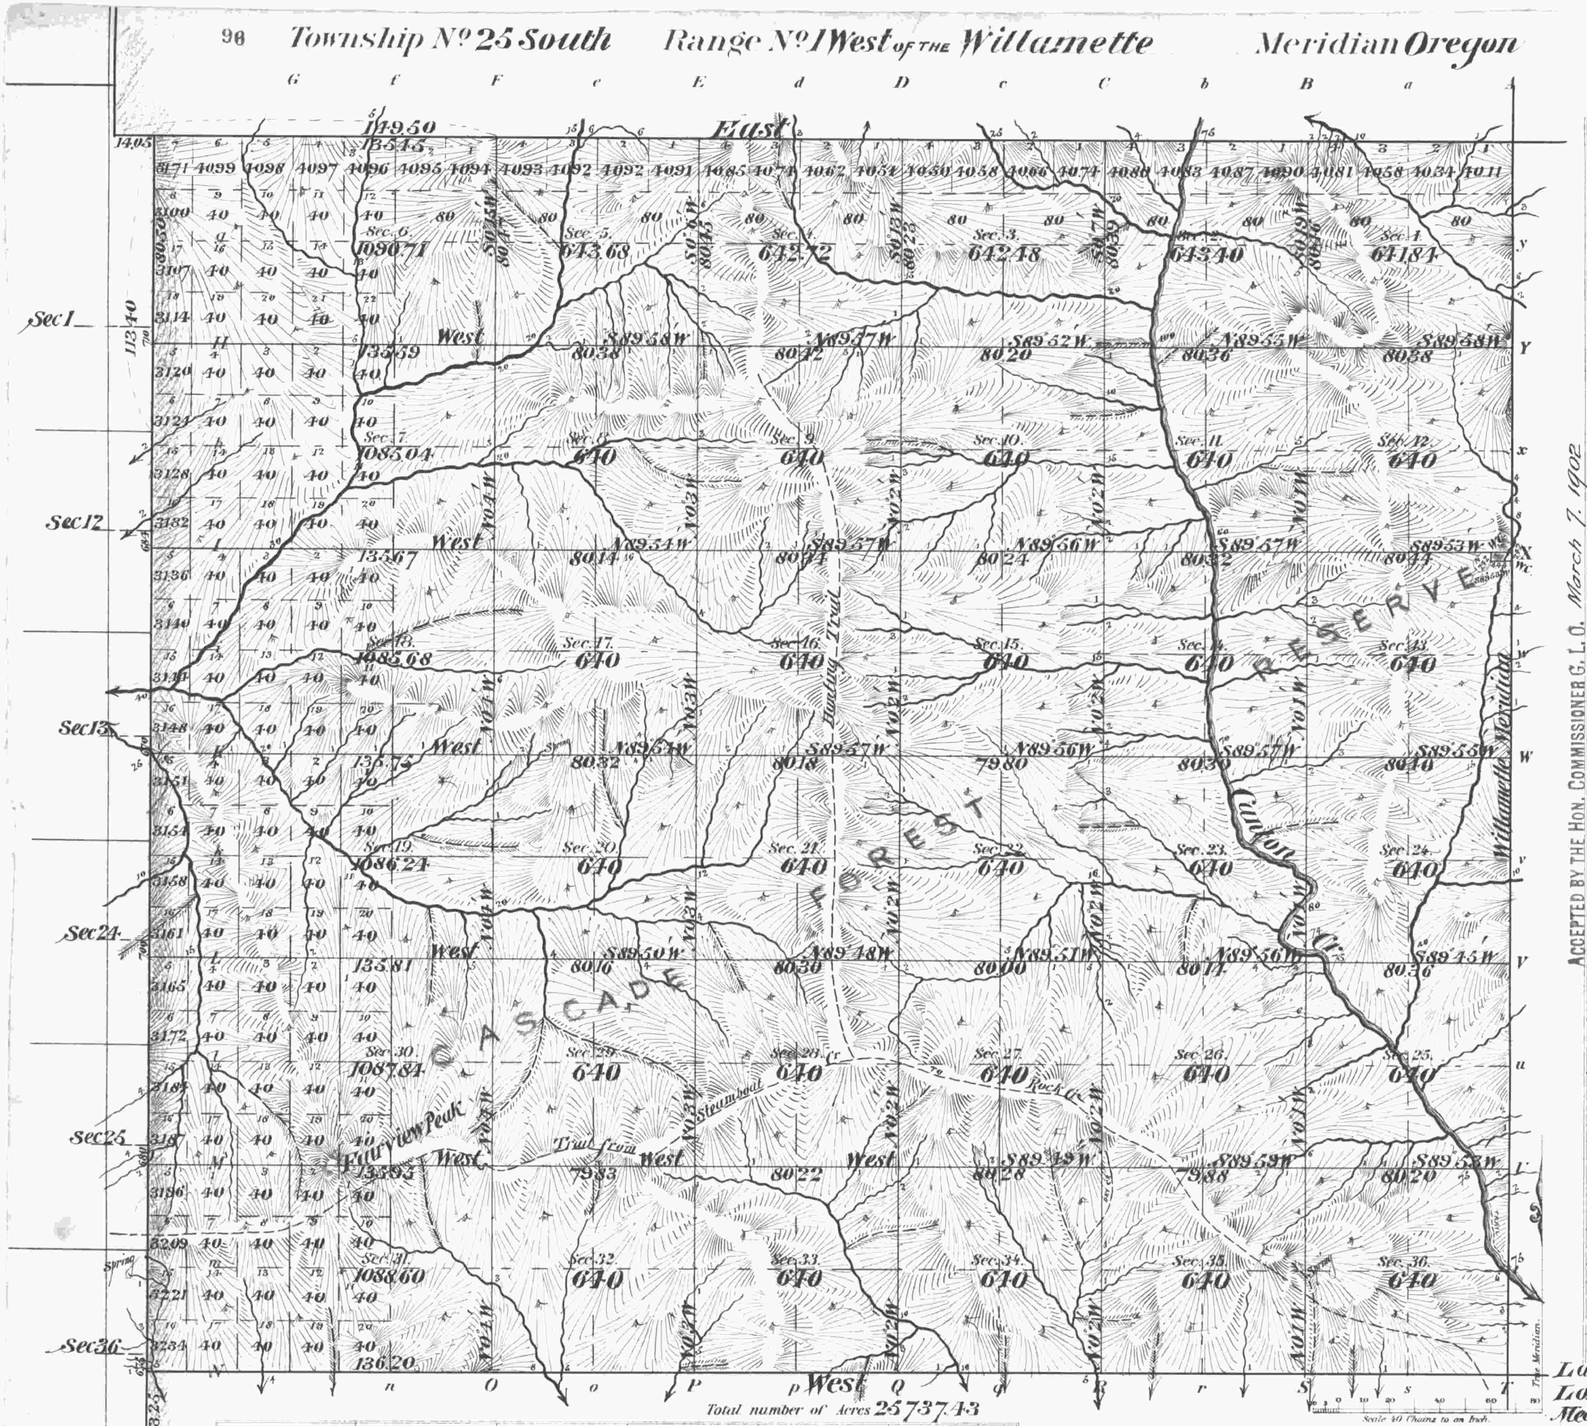

Total number of Acres 25737.43

Surveys Designated	By Whom Surveyed	Date of Contract	Amount of Survey M. Ch.s Lk.s	When Surveyed	No. of Contract
Township lines South Bdy	H.H. Johnson	May 1st 1900			721
Subdivisions	" " "	" " "	63 46 36	Aug 1st to Sept 1st 1900	"
Connections	" " "	" " "	34 44	" "	"
Resurvey of W B & J	" " "	" " "		June 18 to 23. 1900	"
Original Survey of W B & J	John A. McQuinn	April 5 1883		1883	466
N. and E. Bdries	Carl S. Nicklin	May 23. 1896		1896	664

Latitude 43° 20' N
Longitude 122° 44' W } At SE Cor of Tp.
Mag. mag. dec. 19° 39' E

The above Map of Township No. 25 South of Range No. 1 West of the Willamette Meridian Oregon is strictly conformable to the field notes of the survey thereof on file in this Office, which have been examined and approved.

Surveyor Generals Office.
Portland Oregon May 6 1901

Robert A. Habersham
Sur. Gen. for Oregon

ACCEPTED BY THE HON. COMMISSIONER G. L. O. March 7. 1902

Meanders of

Posts	Courses	Ch.s Lk.s	Posts	Courses	Ch.s Lk.s	Posts	Courses	Ch.s Lk.s