ORIGINAL

TOWNSHIP 25 SOUTH, RANGE 2 WEST, OF THE WILLAMETTE MERIDIAN, OREGON.

DEPENDENT RESURVEY AND SUBDIVISION OF SECTIONS

ENLARGED DIAGRAM

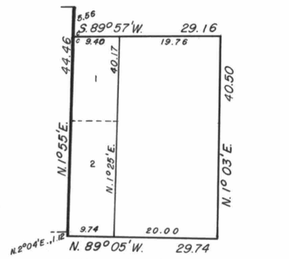

Sec. 22 Sec. 23 Sec. 24

Sec. 30 Sec. 29 Sec. 28 Sec. 27 Sec. 25

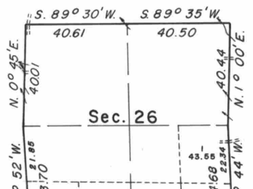

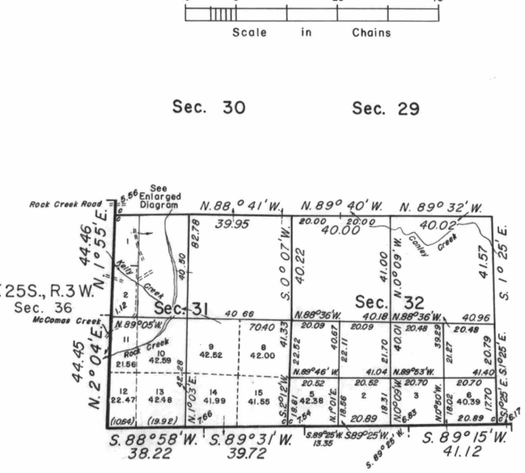

Sec. 33 Sec. 34 Sec. 35 Sec. 36

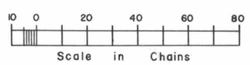

MEAN MAGNETIC DECLINATION 19°45°E.

T. 26 S., R. 2 W.

Sec. 6 Sec. 5 Sec. 4 Sec. 3

Timber in this area consists of fir, with stands of hemlock, cedar, pine, maple, and madrone.

TEB

This plat represents a retracement and re-establishment of a portion of the north boundary, T. 26 S., R. 2 W., a portion of the east boundary, T. 25 S., R. 3 W., and a portion of the subdivisional lines of T. 25 S., R. 2 W., Willamette Meridian, Oregon designed to restore the corners in their true original location according to the best available evidence; and the subdivision of sections 31 and 32, T. 25 S., R. 2 W.

Excepting as new or modified vacant subdivisions as shown hereon, the lottings and areas are as shown on the plat approved May 6, 1901.

The corner of Townships 25 and 26 South, Ranges 2 and 3 West, was established by Addison R. Flint, in 1855, when he surveyed the north and east boundaries of Township 26 South, Range 3 West.

The north boundary of Township 26 South, Range 2 West, was surveyed by John A. McQuinn, in 1883.

The east boundary of Township 25 South, Range 3 West, was surveyed by Laban H. Wheeler, in 1883.

The north boundary of Township 26 South, Range 2 West, and the east boundary of Township 25 South, Range 3 West, were retraced and the subdivisional lines of Township 25 South, Range 2 West, were surveyed by Hezekiah H. Johnson, in 1900.

The north boundary of Township 26 South, Range 2 West, was retraced and in part resurveyed by Charles M. Collier, in 1913-14.

The Collier retracement and resurvey of the north boundary was checked and corner recoveries found to be correct by Fred Mensch, in 1918. Mensch also investigated field conditions in Township 25 South, Range 2 West, and in doing so retraced the south three miles of the east boundary of Township 25 South, Range 3 West, and the meridional lines in the south tier of sections and the line between sections 30 and 31, T. 25 S., R. 2 W.

The east boundary of Township 25 South, Range 3 West, was resurveyed by Norman D. Price, in 1943-44.

A portion of the north boundary of Township 26 South, Range 2 West, was resurveyed in 1959, by Irving Zirpel, Jr., and William W. Glenn.

Certain original corners within Township 25 South, Range 2 West, were remonumented without survey in 1962, by Floyd A. Brooks.

The resurvey and subdivision of sections were executed by Daniel L. Berry, Harvey E. Wofford, and G. Steven Popken, Cadastral Surveyors, under Special Instructions dated June 29, 1972, July 12, 1974, and November 1, 1974; Glenn S. Baughman, Registered Land Surveyor Number 536, under Contract Number 52500-CT5-1116 from July 25, 1972 to October 17, 1975, which provide for the surveys included under Group Nos. 786, 848, and 854, Oregon.

UNITED STATES DEPARTMENT OF THE INTERIOR
BUREAU OF LAND MANAGEMENT
Washington, D.C. March 7, 1977

This plat is strictly conformable to the approved field notes, and the survey, having been correctly executed in accordance with the requirements of law and the regulations of this Bureau, is hereby accepted.

For the Director

Bernard W. Talbot

Chief, Division of Cadastral Survey