TOWNSHIP 25 SOUTH, RANGE 5 WEST, OF THE WILLAMETTE MERIDIAN, OREGON

METES AND BOUNDS SURVEY

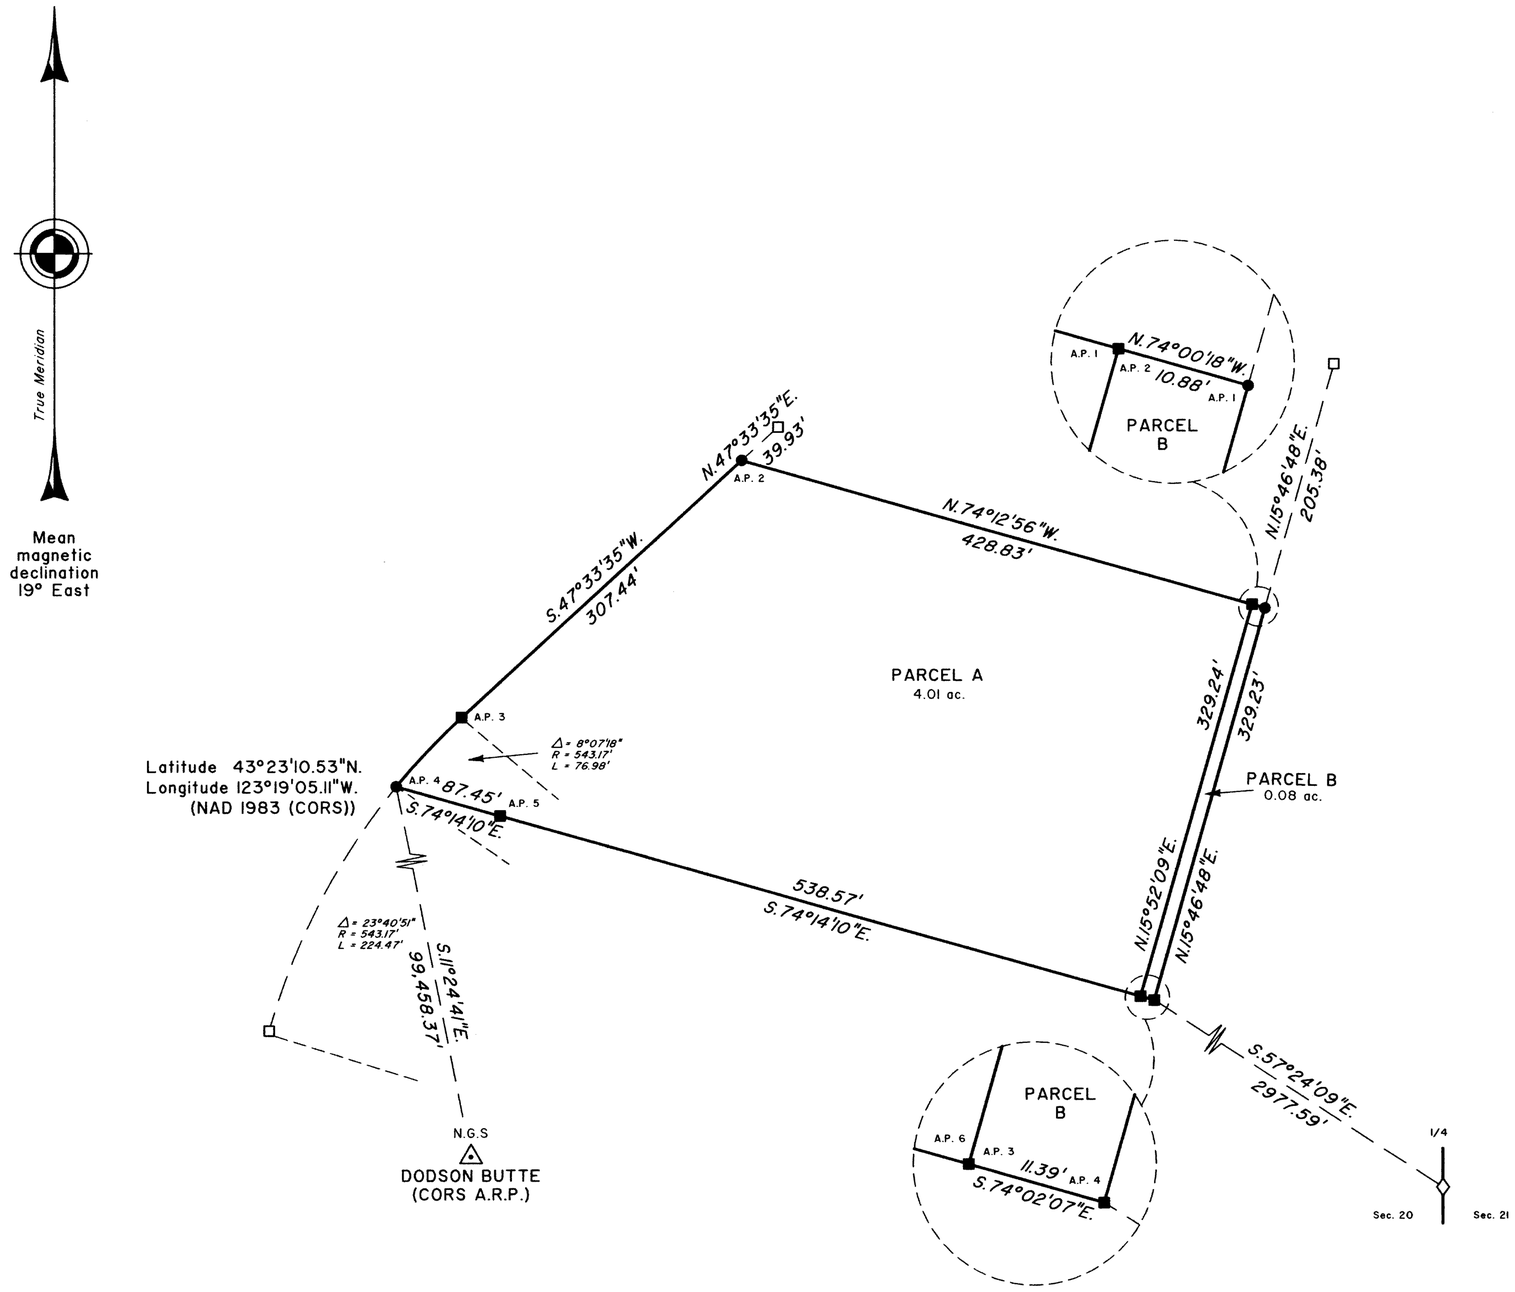

A history of surveys is contained in the field notes.

This plat represents a metes-and-bounds survey of Parcels A and B, in Donation Land Claim No. 52, T. 25 S., R. 5 W., Willamette Meridian, Oregon.

Measured distances and directions have been adjusted by Trimble Geomatics Office (TGO), computer software that incorporates a least squares adjustment routine. The adjusted bearings and distances are reported to the nearest second and 0.01 foot.

The survey was executed by Timothy J. Moore, Cadastral Surveyor, beginning February 23, 2004, and completed February 24, 2004, pursuant to Special Instructions dated February 17, 2004, under Group Number 2076, Oregon.

There is no timber in this area.

The tie to the geodetic control station is reported as mean bearing and sea level distance.

LEGEND

- ◇ Original corner previously remonumented
- □ Corner previously established or reestablished
- ■ Corner previously established or reestablished; remonumented this survey
- ● Corner established or reestablished this survey

UNITED STATES DEPARTMENT OF THE INTERIOR
BUREAU OF LAND MANAGEMENT

Portland, Oregon April 9, 2004

This plat is strictly conformable to the approved field notes, and the survey, having been correctly executed in accordance with the requirements of law and the regulations of this Bureau, is hereby accepted.

For the Director

Mary J. M. Hartel

Chief Cadastral Surveyor of Oregon

Corrected line notes rec'd 2/22/2005
Should be DLC 51 not 52
JC - DCSO 2/28/2005

100 50 0 100 200 300 400 500 600 700 800

Scale in Feet

SLP