Township No. 25 South Range No. 5 1/2 East of the Willamette Meridian Oregon

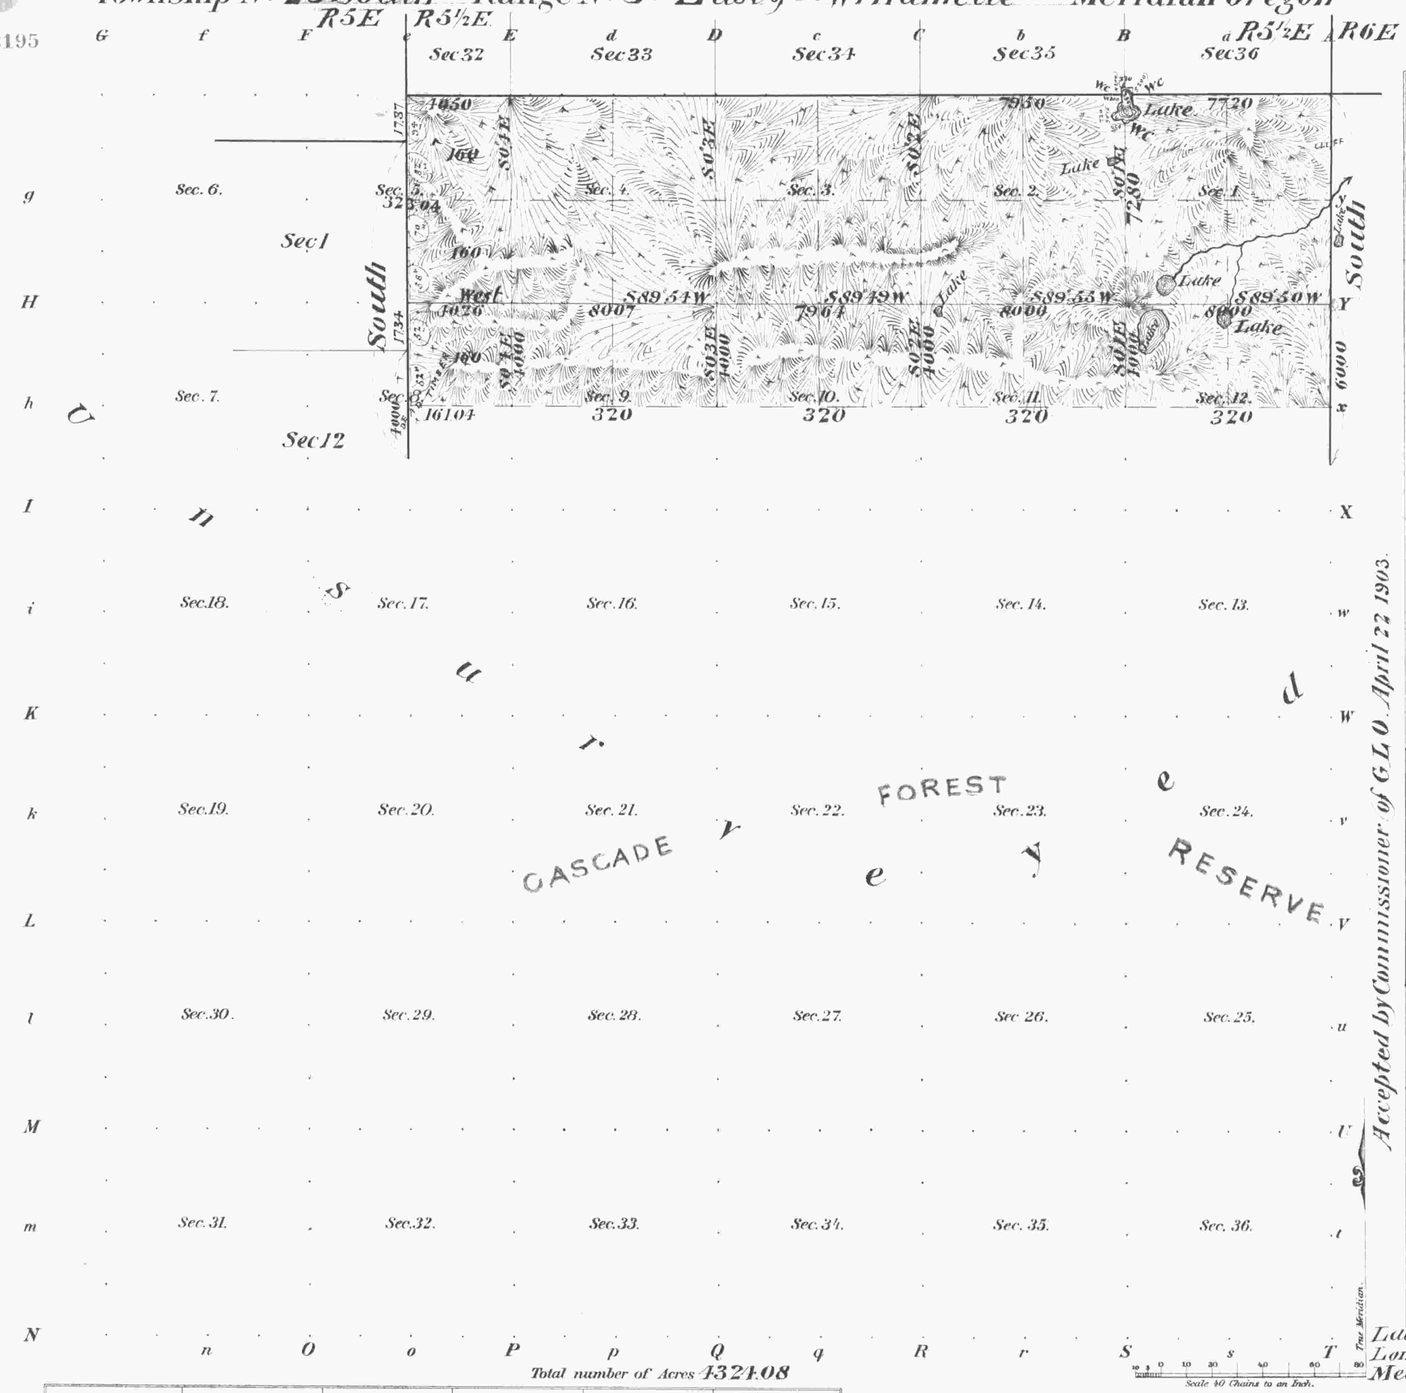

Total number of Acres 4324.08

Surveys Designated	By Whom Surveyed	Date of Contract	Amount of Surveys M.	Ch.	Dk.	When Surveyed	No. of Contract
Township lines and parts of Ex. W. bds. of T.	Perkins Merisch AND Keeling	July 25 1902	10	39	97	Sep. 29 to 30 1902	751
Subdivisions	" "	" " "					"
Connections	" "	" " "		17	34		"

Meanders of

Posts	Courses	Ch. Lk.	Posts	Courses	Ch. Lk.	Posts	Courses	Ch. Lk.

Accepted by Commissioner of G.L.O. April 22 1903.

Deposited by Oregon and California Land Co.

For Field Work	$199.00	
" Office "	35.00	
" Field Examination	25.00	$259.00
Cost of Field Work		
" Office "	35.00	
" Field Examination	25.00	
Amount Refunded		

True Meridian.

Latitude 43° 25' N.
Longitude 122° 02' W.
Mean Mag. Dec. 20° 30' E.
} At cor. of Secs. 1, 2, 35 and 36 on N. Bdy. of Tp.

The above Map of Township No. 25 South of Range No. 5 1/2 East of the Willamette Meridian is strictly conformable to the field notes of the survey thereof on file in this Office, which have been examined and approved.

Surveyor Generals Office,
Portland Oregon Mar 4 1903

Henry Meldrum
Sur. Gen. for Oregon