Township No. 25 South Range No. 6 West Willamette Meridian.

Contract No 272
Deposit made to credit of U.S. in 1st National Bank Portland Or:
Aug. 7th 1877. by W.C. Brink for. O.F. 20.00 F W 20.00 $35.00
" 14 " " " " " 53.00
Total. 20.00

828

Area	
Sections	Acres
7	644.09
18	643.76
Total	1287.85

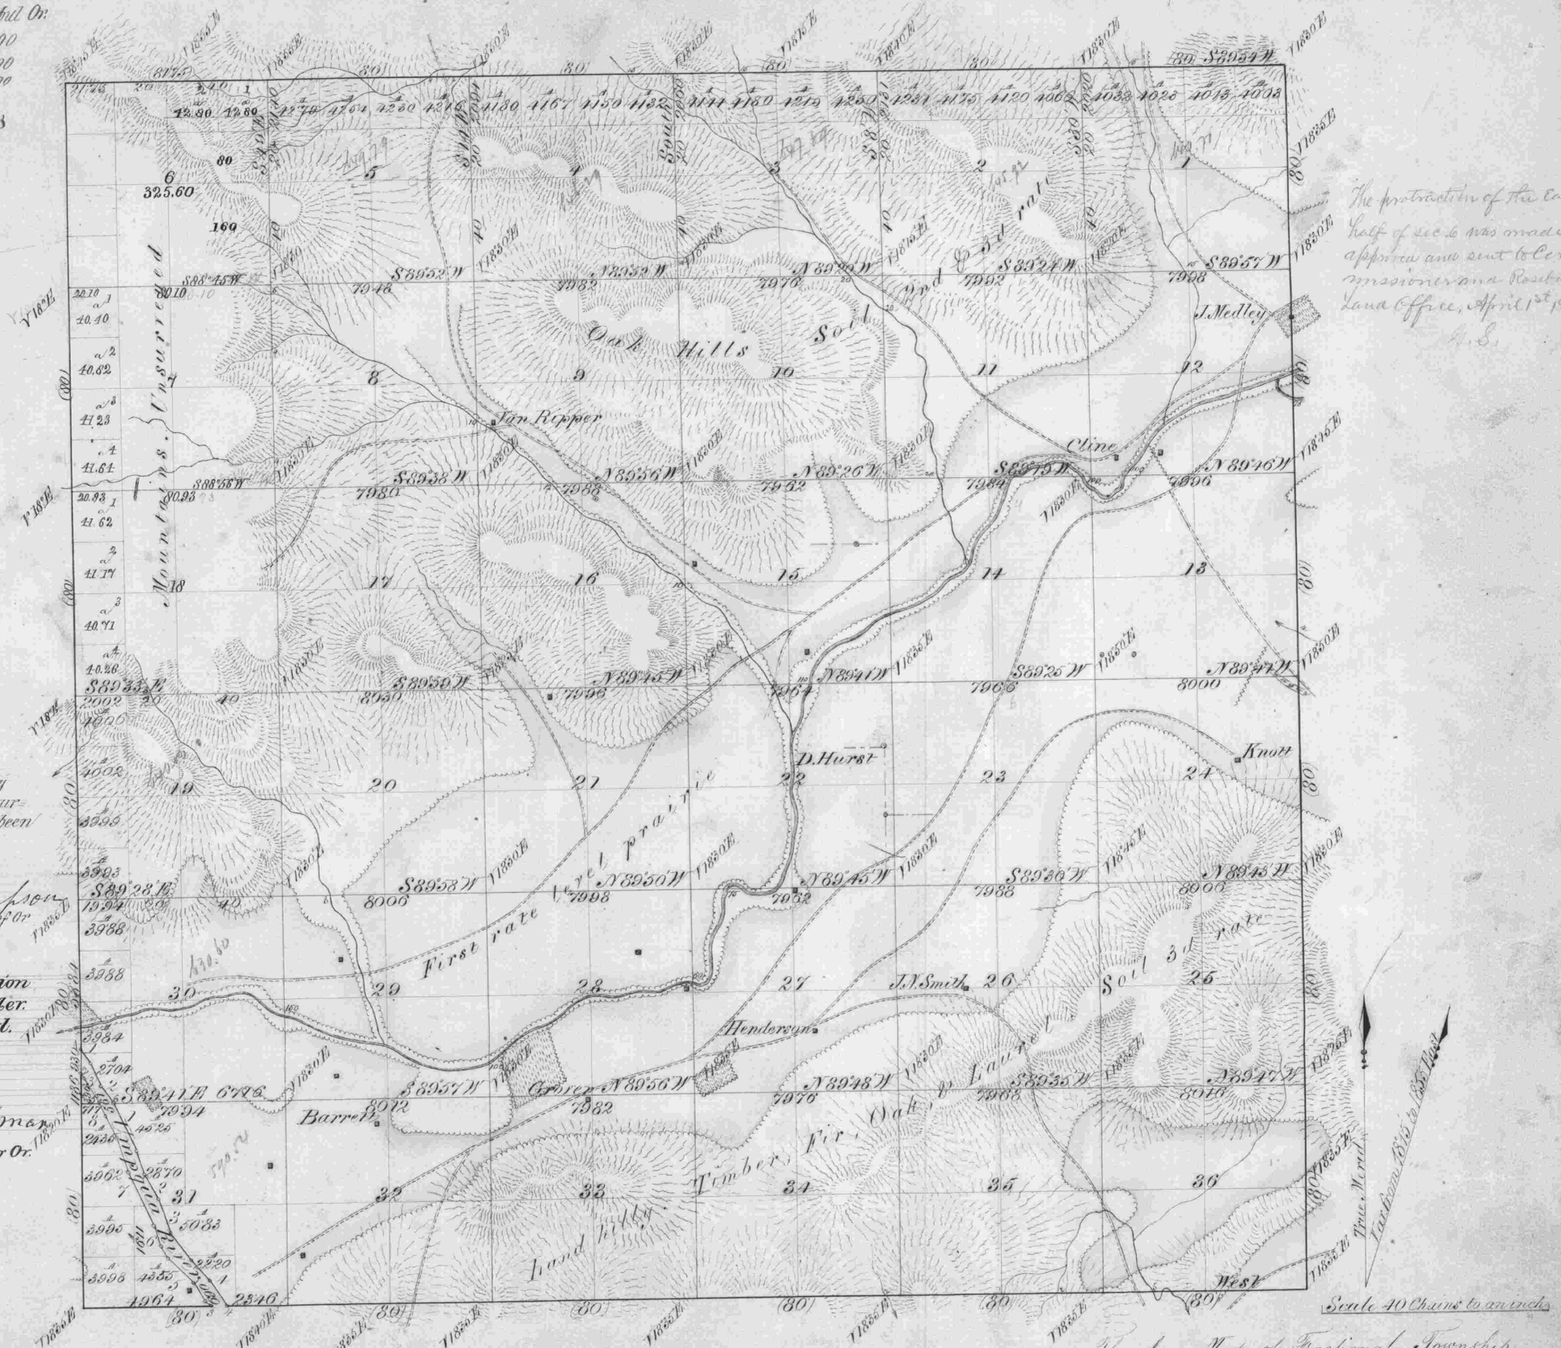

The protraction of the East half of sec 6 was made approved and sent to Commissioner on a Routing Land Office, April 1st 1884
A.S.

The above Map of the subdivisional lines of secs 7 and 18 T. 25 S. R. 6 W. Will. Mer. Oregon is strictly conformable to the original field notes of the survey thereof on file in this Office which have been examined and approved.
U.S. Surveyor Generals Office
Portland Or.
June 21st 1878
Ben Simpson
Sur. Gen'l for Or

I hereby certify that the above protraction of the E ½ of sec 6 T 25 S. R 6 W. Will. Mer. Oregon is correct and hereby approved.
U.S. Surveyor Generals Office
Portland Oregon
April 1st 1884
James Wolman
Sur. Gen. for Or.

Surveys designated	By whom surveyed	Contract No	Contract Date	Am't of surveys Miles	Chains	Links	When surveyed	When charged in the Sur. Gen'l Accounts
Township Lines	Elder & Cole	31	April 7th 1853	9	00	00	Sept 4th 1853	3d Qr 1853
Subdivisions	Elder & Cole	31	April 7th 1853	58	01	77	October 20th 1853	4th Quarter 1853
Meanders	" "	"	" "	2	65	43	" "	" "
Subdivisions	W.H. Byars	272	Aug 22nd 1877	2	01	03	Comp Sept 6th 1877	Comp Sept 8th 1877

The above Map of Fractional Township No 25 South of Range No 6 West of the Willamette Meridian Territory of Oregon, is strictly conformable to the field notes of the Survey thereof on file in this office, which have been examined and approved
Surveyor General's Office
Oregon City, 20th October 1853
Wm P. Dexter
Sur Genl of Oregon