1268

Township No. 25 South Range No. 9 West of the Willamette Meridian Oregon

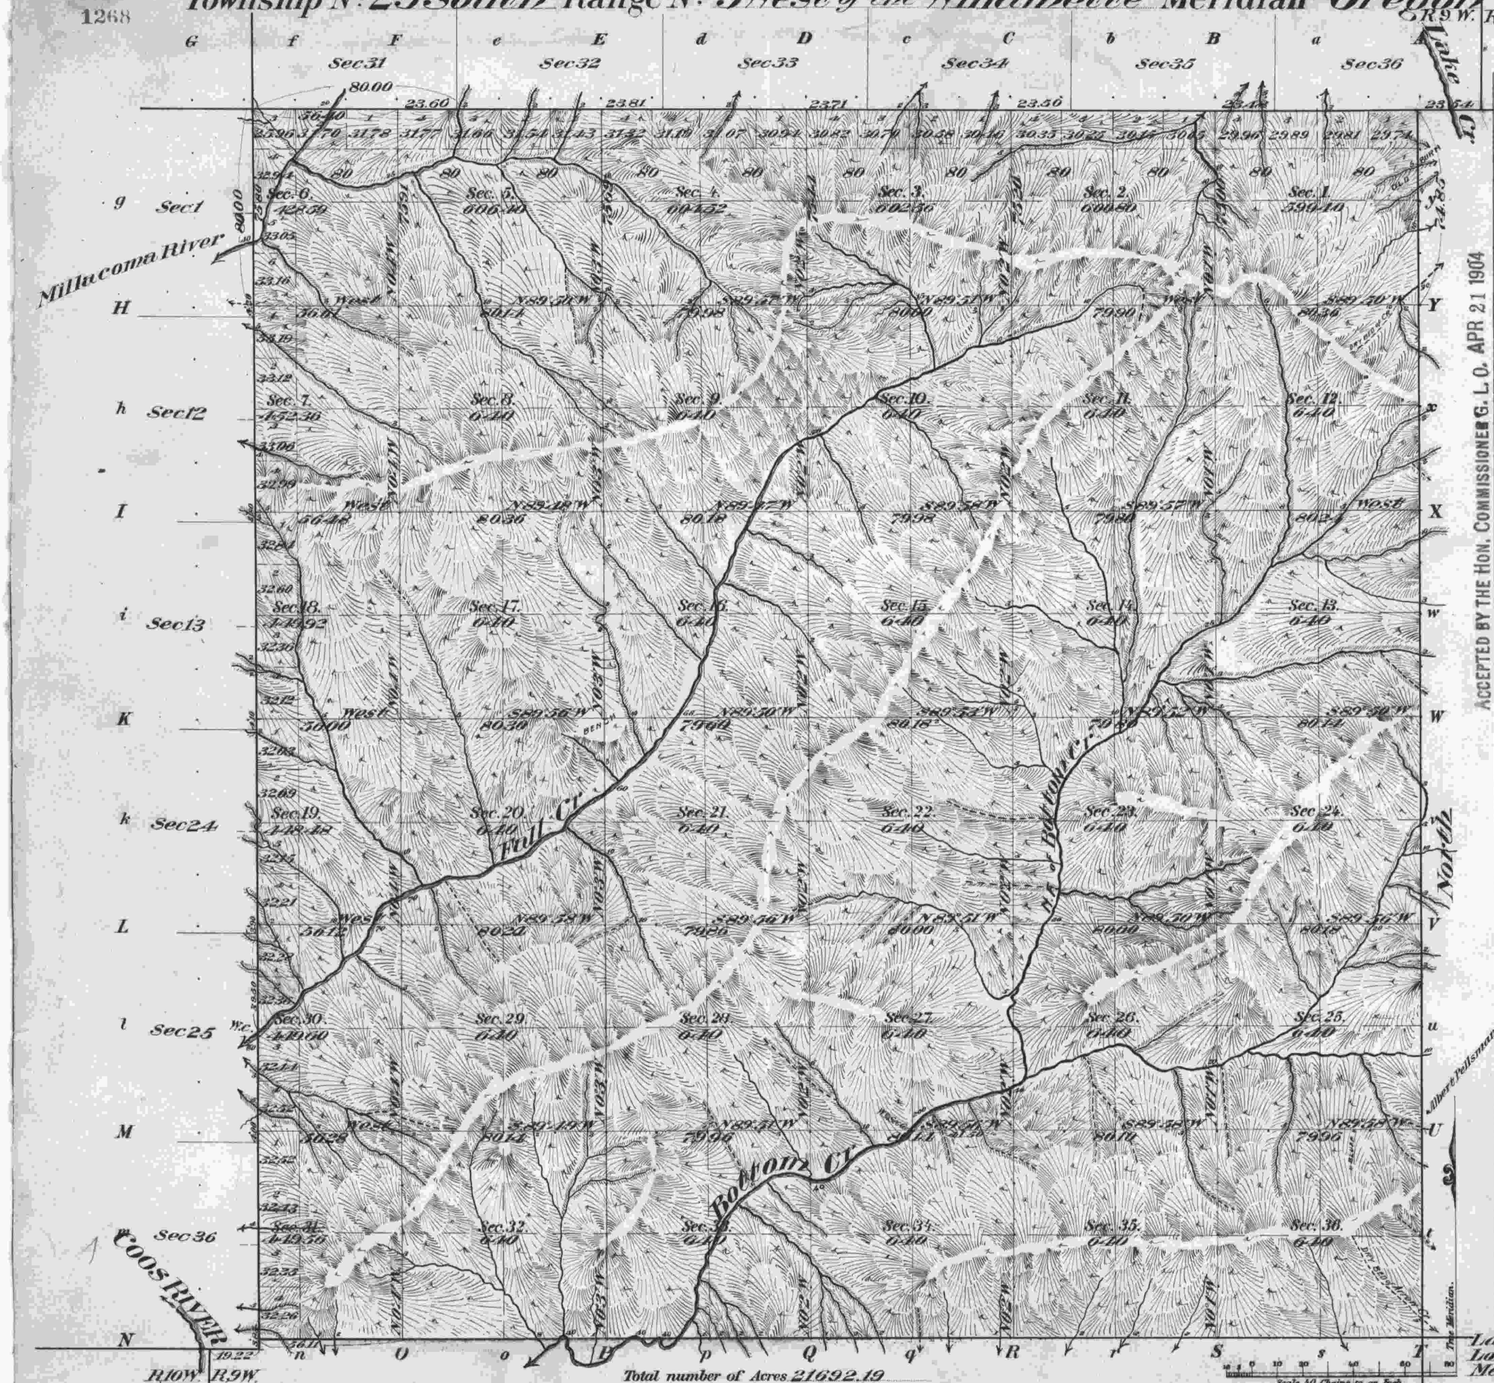

Meanders of

Posts	Courses	Ch.Lk.s	Posts	Courses	Ch.Lk.s	Posts	Courses	Ch.Lk.s

ACCEPTED BY THE HON. COMMISSIONER G. L. O. APR 21 1904

Total number of Acres 21692.19

Latitude 43°22
Longitude 123°40' W } Near Cor to Secs 25 and 36
Mean Mag. Dec. 19°7' E

Surveys Designated	By Whom Surveyed	Date of Contract	Amount of Surveys M.	Ch.s	Lk.s	When Surveyed	No. of Contract
Township lines First Point	Chas. L. Campbell	May 5 1902					747
Subdivisions	" " "	" " "	38	20	27	Oct. 10th to Nov. 15 1902	"
Connections	" " "	" " "	1	38	10		"
S. Bdy of Tp	John W. Meldrum	May 21 1896				1896 and 1897	662
W " "	Simon B. Cathcart	" 8 1893				1893	614
N " "	Wm. H. Byers	Aug 7 1878				1878	292

The above Map of Township No. 25 South, of Range No. 9 West of the Willamette Meridian, Oregon is strictly conformable to the field notes of the survey thereof on file in this Office, which have been examined and approved.

Surveyor Generals Office,
Portland, Oregon Dec. 11. 1903

Geo. W. Dodge
Sur. Gen. for Oregon

S.C.