ORIGINAL

TOWNSHIP No. 25½ SOUTH, RANGE No. 3 EAST, OF THE WILLAMETTE MERIDIAN, OREGON.

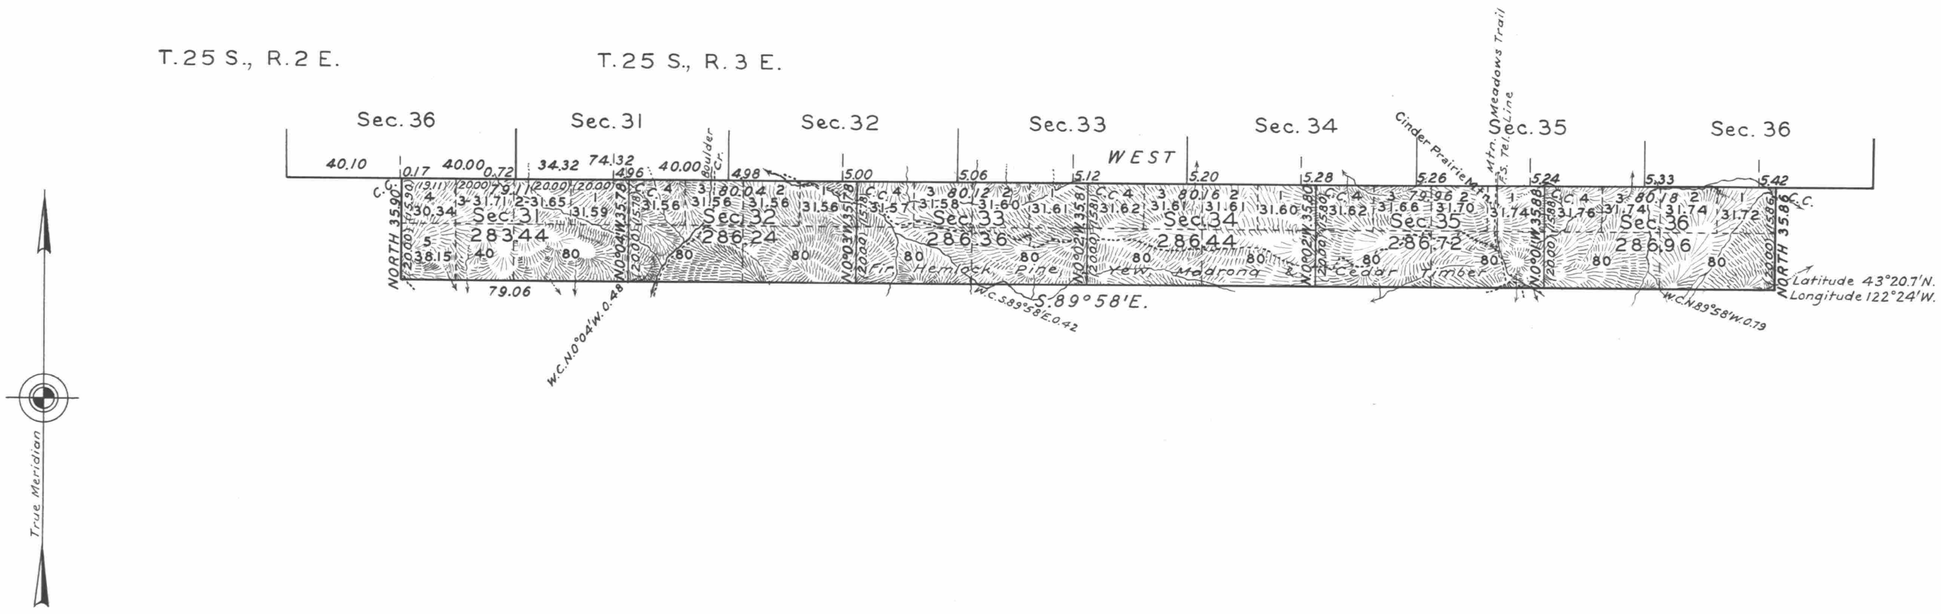

Mean Magnetic Declination 21°30'E. Scale: 40 Chains to an Inch. Area Surveyed 1716.16 Acres.

LINES DESIGNATED	BY WHOM SURVEYED	GROUP No.	GROUP DATE	MILEAGE MLS.	MILEAGE CHS.	WHEN SURVEYED BEGUN	WHEN SURVEYED COMPLETED
Exterior	Otto L. Draper	74	March 12, 1921		62.41	June 12, 1931	July 8, 1931
Subdivisional				2	19.05		
Miscellaneous					31.02		

Office of U. S. Supervisor of Surveys,
Denver, Colorado, Jan. 28, 1933.
The above plat of Township No. 25½ South, Range No. 3 East, of the Willamette Meridian, Oregon, is strictly conformable to the field notes of the survey thereof which have been examined and approved.

U. S. Supervisor of Surveys.

DEPARTMENT OF THE INTERIOR
GENERAL LAND OFFICE
Washington, D.C., August 8, 1933.
The survey represented by this plat having been correctly executed in accordance with the requirements of law and the regulations of this office, is hereby accepted.

Assistant Commissioner.

BLF.