Township No. 26 South Range No. 1 West of the Willamette Meridian Oregon.

(4-675a.)

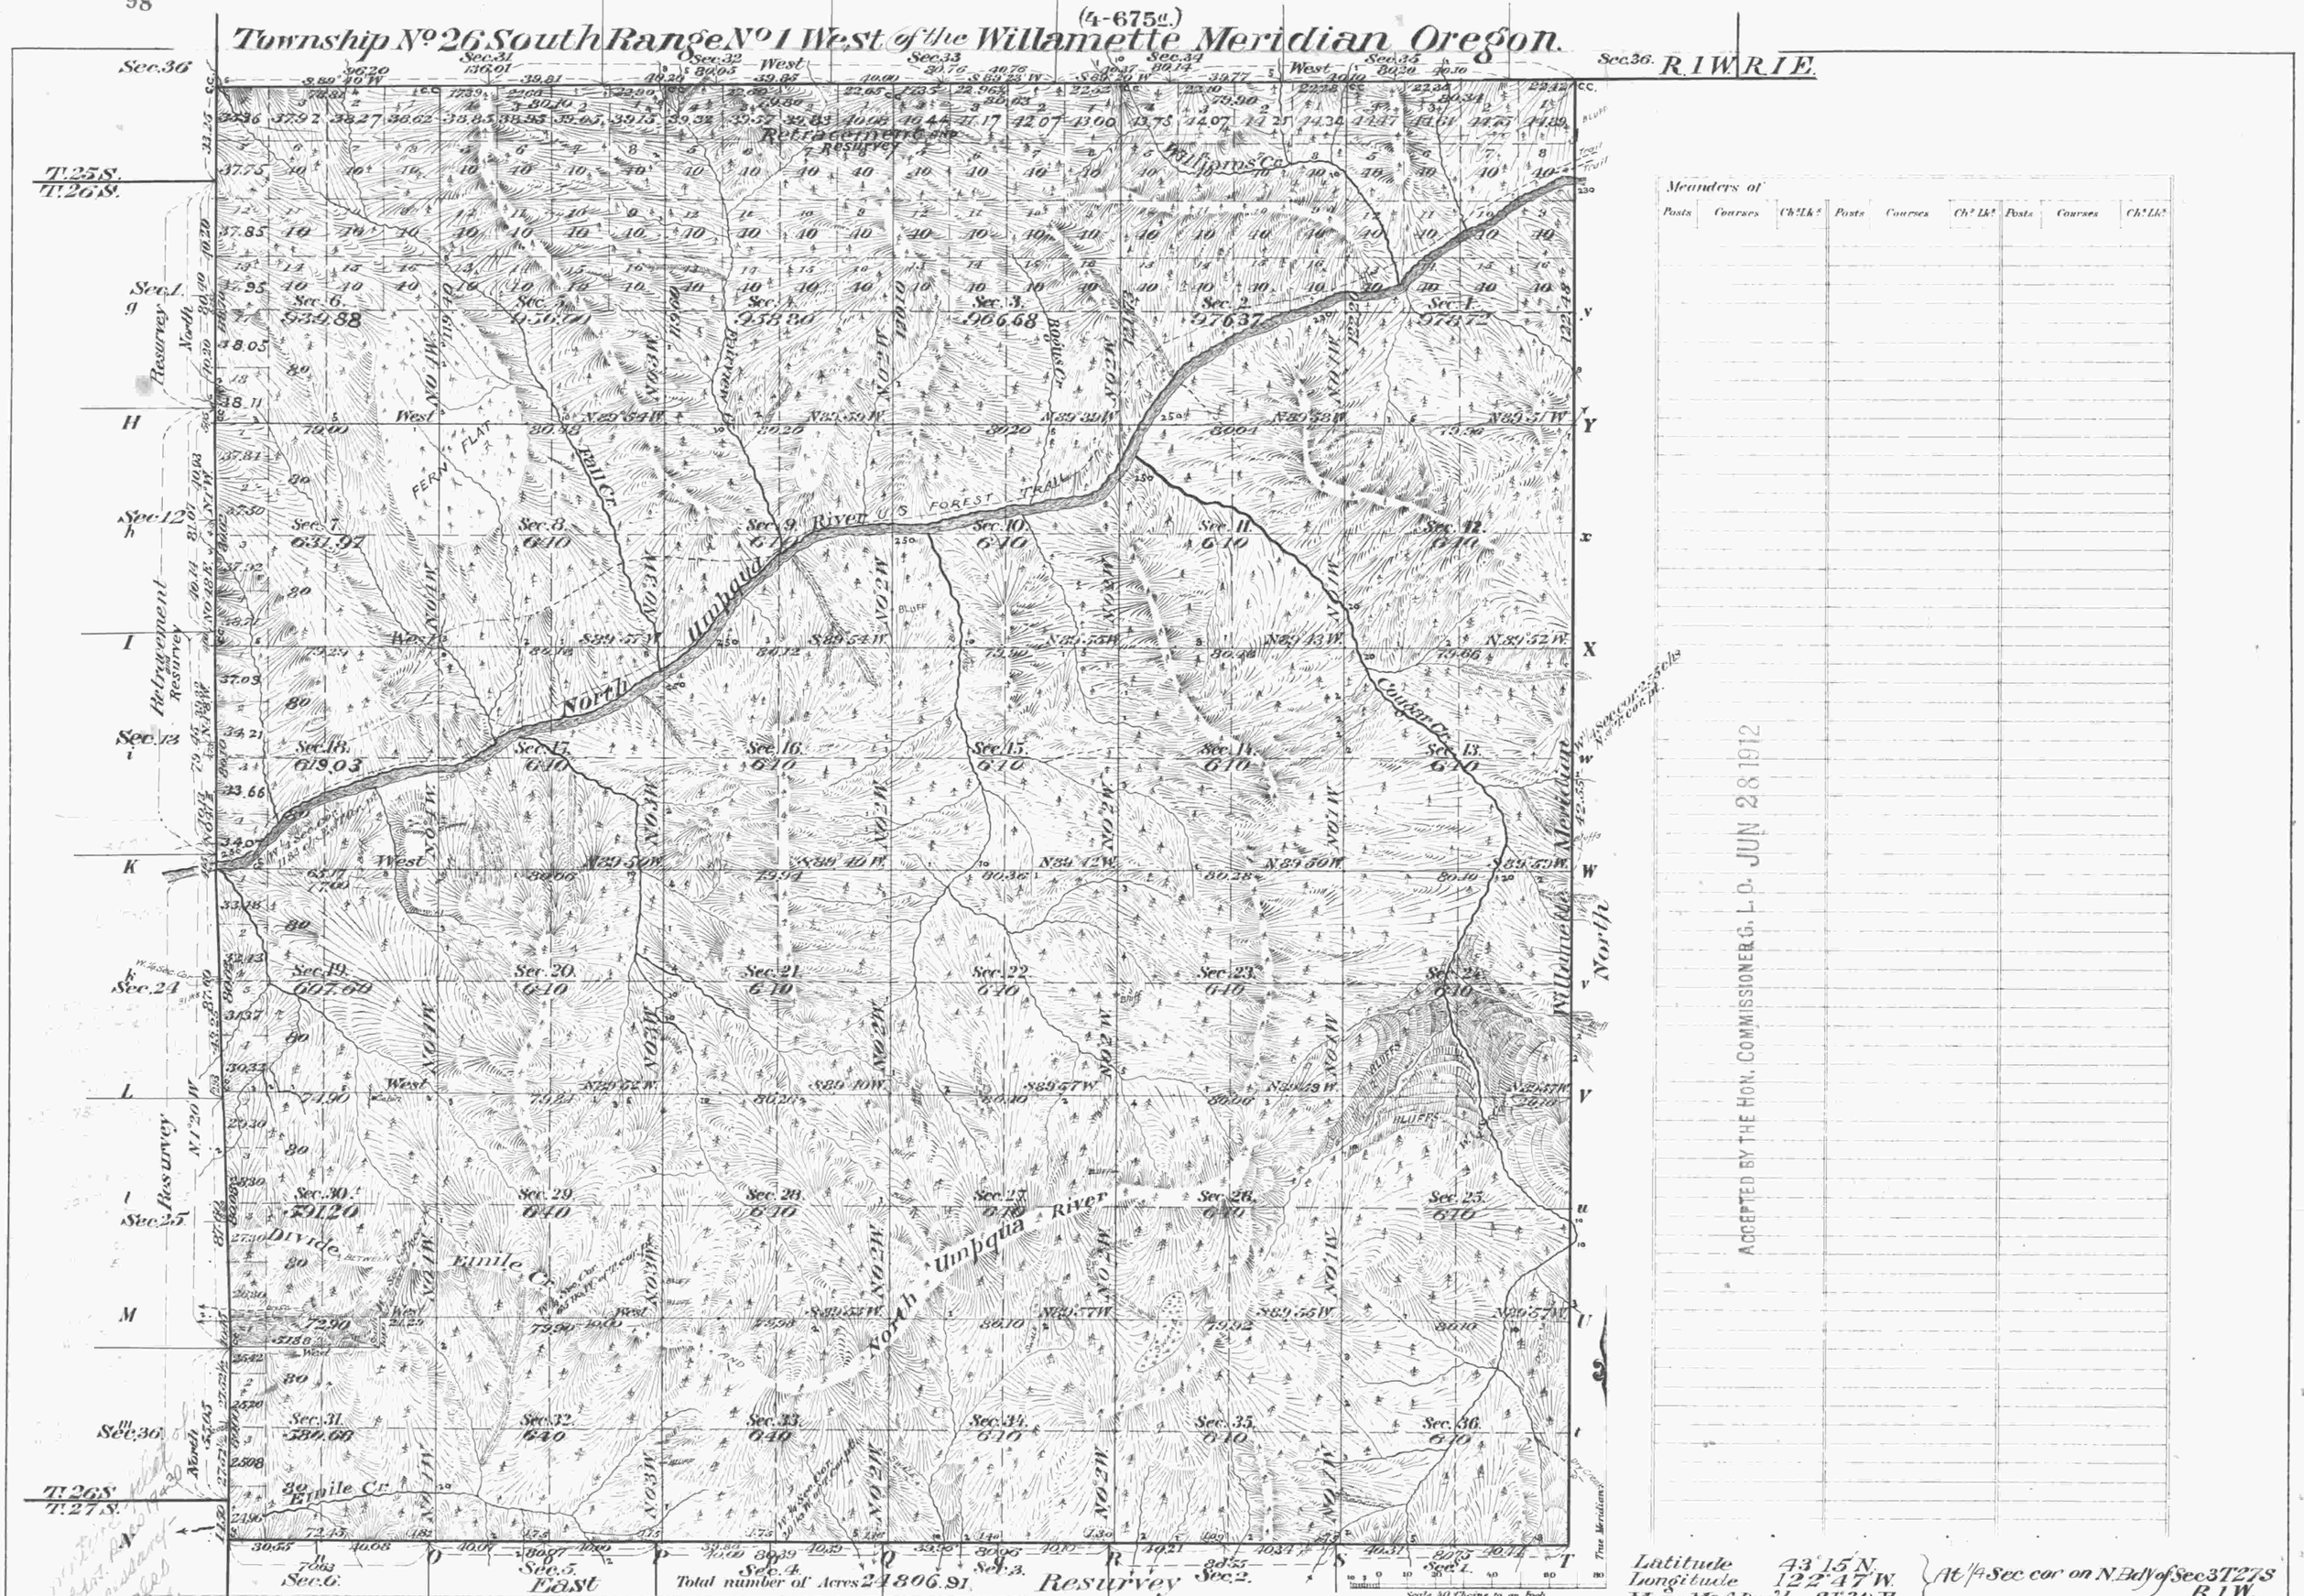

Meanders of

Posts	Courses	Ch.s Lk.s	Posts	Courses	Ch.s Lk.s	Posts	Courses	Ch.s Lk.s

ACCEPTED BY THE HON. COMMISSIONER G. L. O. JUN 28 1912

Latitude 43°15'N.
Longitude 122°47'W.
Mean Mag. Decl. 21°30'E
} At 1/4 Sec cor on N. Bdy of Sec 3 T 27 S R 1 W.

Surveys Designated	By Whom Surveyed	Date of Contract	Amount of Surveys M.	Ch.s	Lk.s	When Surveyed	No. of Contract
Township lines E. B. & P. or Will. Mer.	Fred Mensch	April 19 1910					797
Subdivisions	" "	" " "	61	48	80	Aug. 6 to Sept. 21 1910	"
Connections	" "	" " "	1	54	82	"	"
Resurvey of S. Bdy of Tp. and E. Bdy of Secs. 1, 24, 25 and 36 T. 26 S. R. 2 W.	" "	" " "	9	63	10	July 27 to Aug. 4	"
Retracement of N. Bdy of Tp. and E. Bdy of Secs. 1, 12 and 13 T. 26 S. R. 2 W.	" "	" " "	8	10	93	" 24 to 28 1909	"
N. Bdy of Tp.	H. H. Johnson	May 1 1909				1902	721
W. " "	Homer D. Angell	April 5 1902				1883	706
" " "	John A. McGann	April 5 1883					466

The above Map of Township No. 26 South of Range No. 1 West of the Willamette Meridian Oregon is strictly conformable to the field notes of the survey thereof on file in this Office, which have been examined and approved.

Surveyor General's Office,
Portland Oregon Nov. 11. 1911

G. W. Sargent
Sur. Gen'l for Oregon

A corrective field Hand Subdivision will be necessary to be brought to the notice of the proper officer

THE NORRIS PETERS CO. LITHO. WASHINGTON, D. C.