(4-675b)

ORIGINAL

SECTION 9,
TOWNSHIP Nº 26 SOUTH, RANGE Nº 3 WEST OF THE WILLAMETTE MERIDIAN, OREGON.

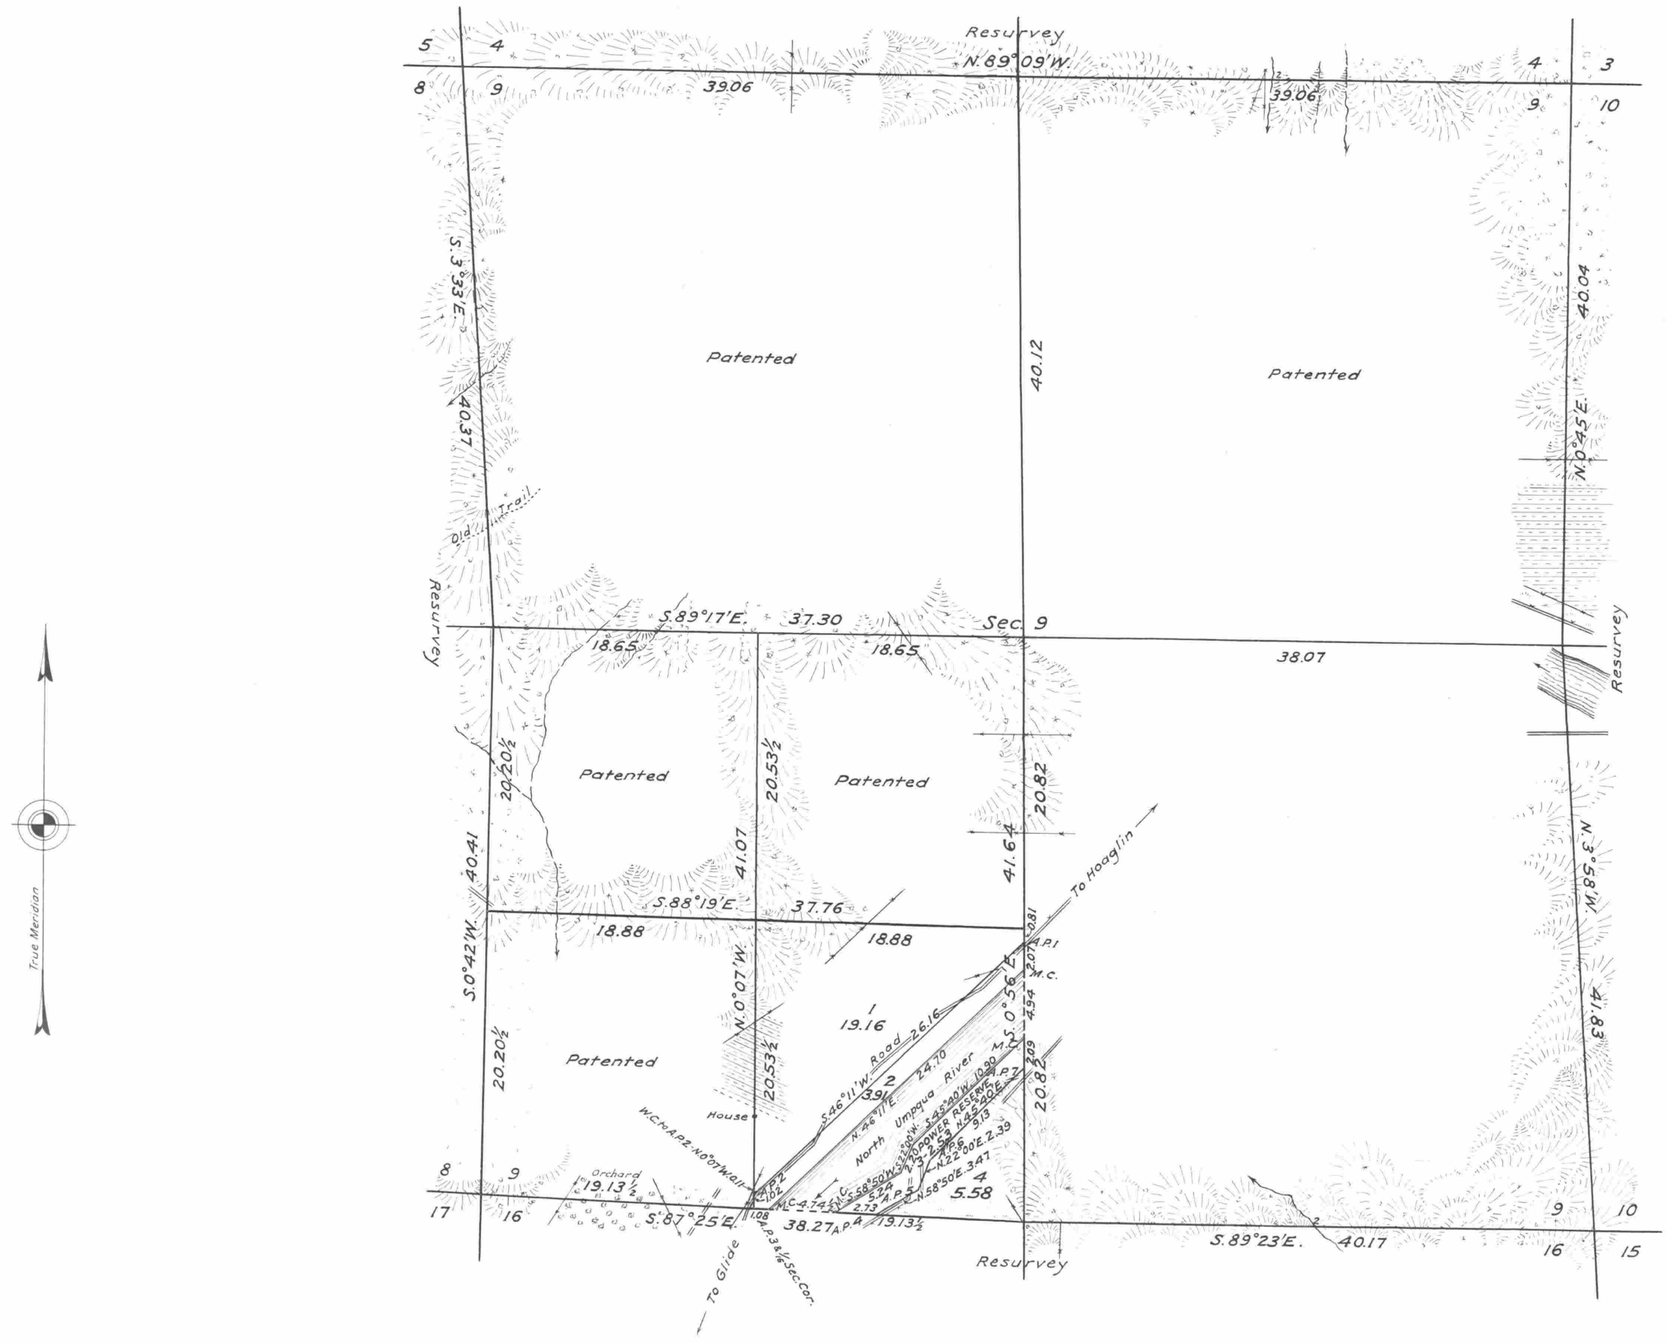

Lat. 43°19'N. } At camp in Sec.17, T.26S., R.3W.
Long. 123°06.5'W }

2 1 0 2 4 6 8 10 12 14 16

Mean Magnetic Declination, Scale: 8 Chains to an Inch. Area Surveyed, Acres.

LINES DESIGNATED	BY WHOM SURVEYED	Nº	GROUP DATE	MILEAGE MLS.	MILEAGE CHS	WHEN SURVEYED BEGUN	WHEN SURVEYED COMPLETED
Exterior							
Subdivisional	Fred Mensch U.S.C.E.	111	July 14, 1924	6	75.17	Sept. 25, 1924	Sept. 30, 1924
Meander	" " "	"	" " "		43.04	Oct. 2, "	Oct. 3, "
Miscellaneous	" " "	"	" " "		60.74½	" " "	" " "

R.L.F.

Office of U.S. Supervisor of Surveys
Denver, Colorado, January 28, 1926.
The above plat of Sec. 9, Township No. 26 South, Range No. 3 West of the Willamette Meridian, Oregon, is strictly conformable to the field notes of the survey thereof which have been examined and approved.

Frank H. Johnson
U.S. Supervisor of Surveys.

DEPARTMENT OF THE INTERIOR
GENERAL LAND OFFICE
Washington, D.C., August 9, 1926.
The survey represented by this plat having been correctly executed in accordance with the requirements of law and the regulations of this office, is hereby accepted.

Thos. C. Havell
Assistant Commissioner.

9 A.H.
640