TOWNSHIP 26 SOUTH, RANGE 3 WEST, OF THE WILLAMETTE MERIDIAN, OREGON.

DEPENDENT RESURVEY AND SUBDIVISION OF SECTION 35

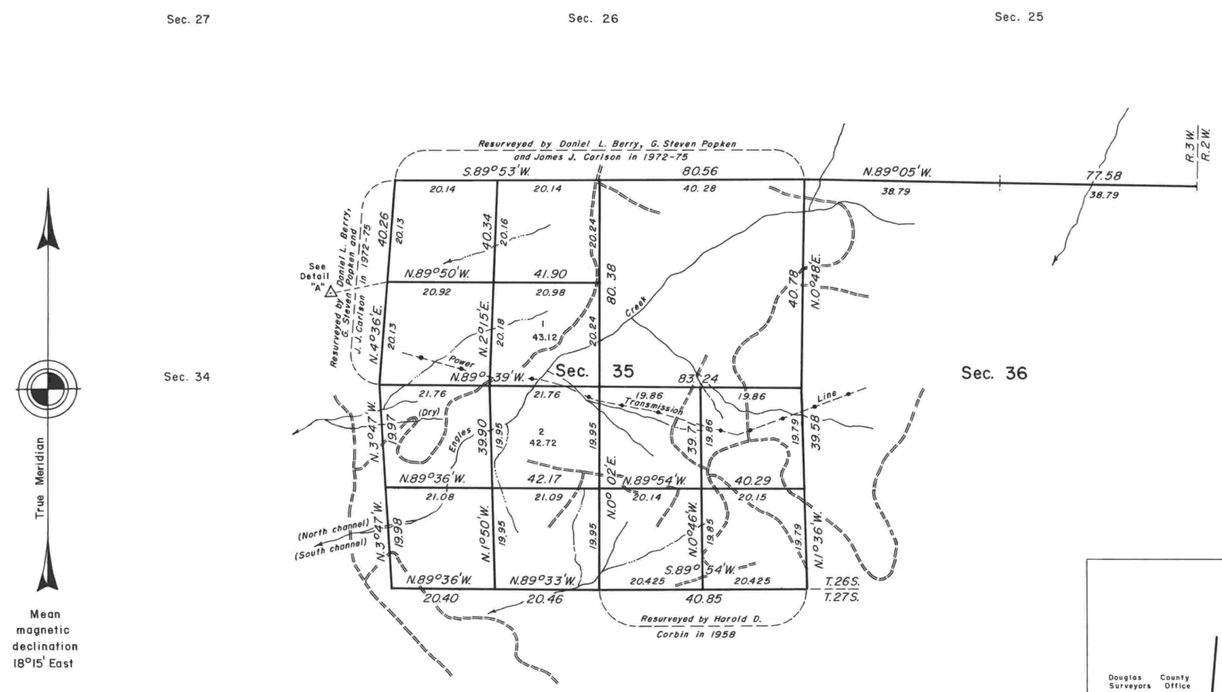

A history of surveys is contained in the field notes.

This plat represents a dependent resurvey of a portion of the south boundary and subdivisional lines, T. 26 S., R. 3 W., Willamette Meridian, Oregon, designed to restore the corners in their true original locations according to the best available evidence, and the subdivision of section 35.

The lottings and areas are as shown on the plat approved March 26, 1872.

The survey was executed by Wayne L. Rogers, Cadastral Surveyor, beginning June 9, 1981, and completed August 4, 1981, pursuant to Special Instructions dated April 15, 1981, for Group No. 1058, Oregon.

Timber in this area consists of fir, pine, cedar, hemlock, yew, ash, oak, maple, madrone, chinquapin, and alder.

UNITED STATES DEPARTMENT OF THE INTERIOR
BUREAU OF LAND MANAGEMENT
Portland, Oregon June 22, 1984

This plat is strictly conformable to the approved field notes, and the survey, having been correctly executed in accordance with the requirements of law and the regulations of this Bureau, is hereby accepted.

For the Director

William W. Glenn

Chief Cadastral Surveyor of Oregon

rfb