Township No. 27 South Range No. 1 West of the Willamette Meridian Oregon

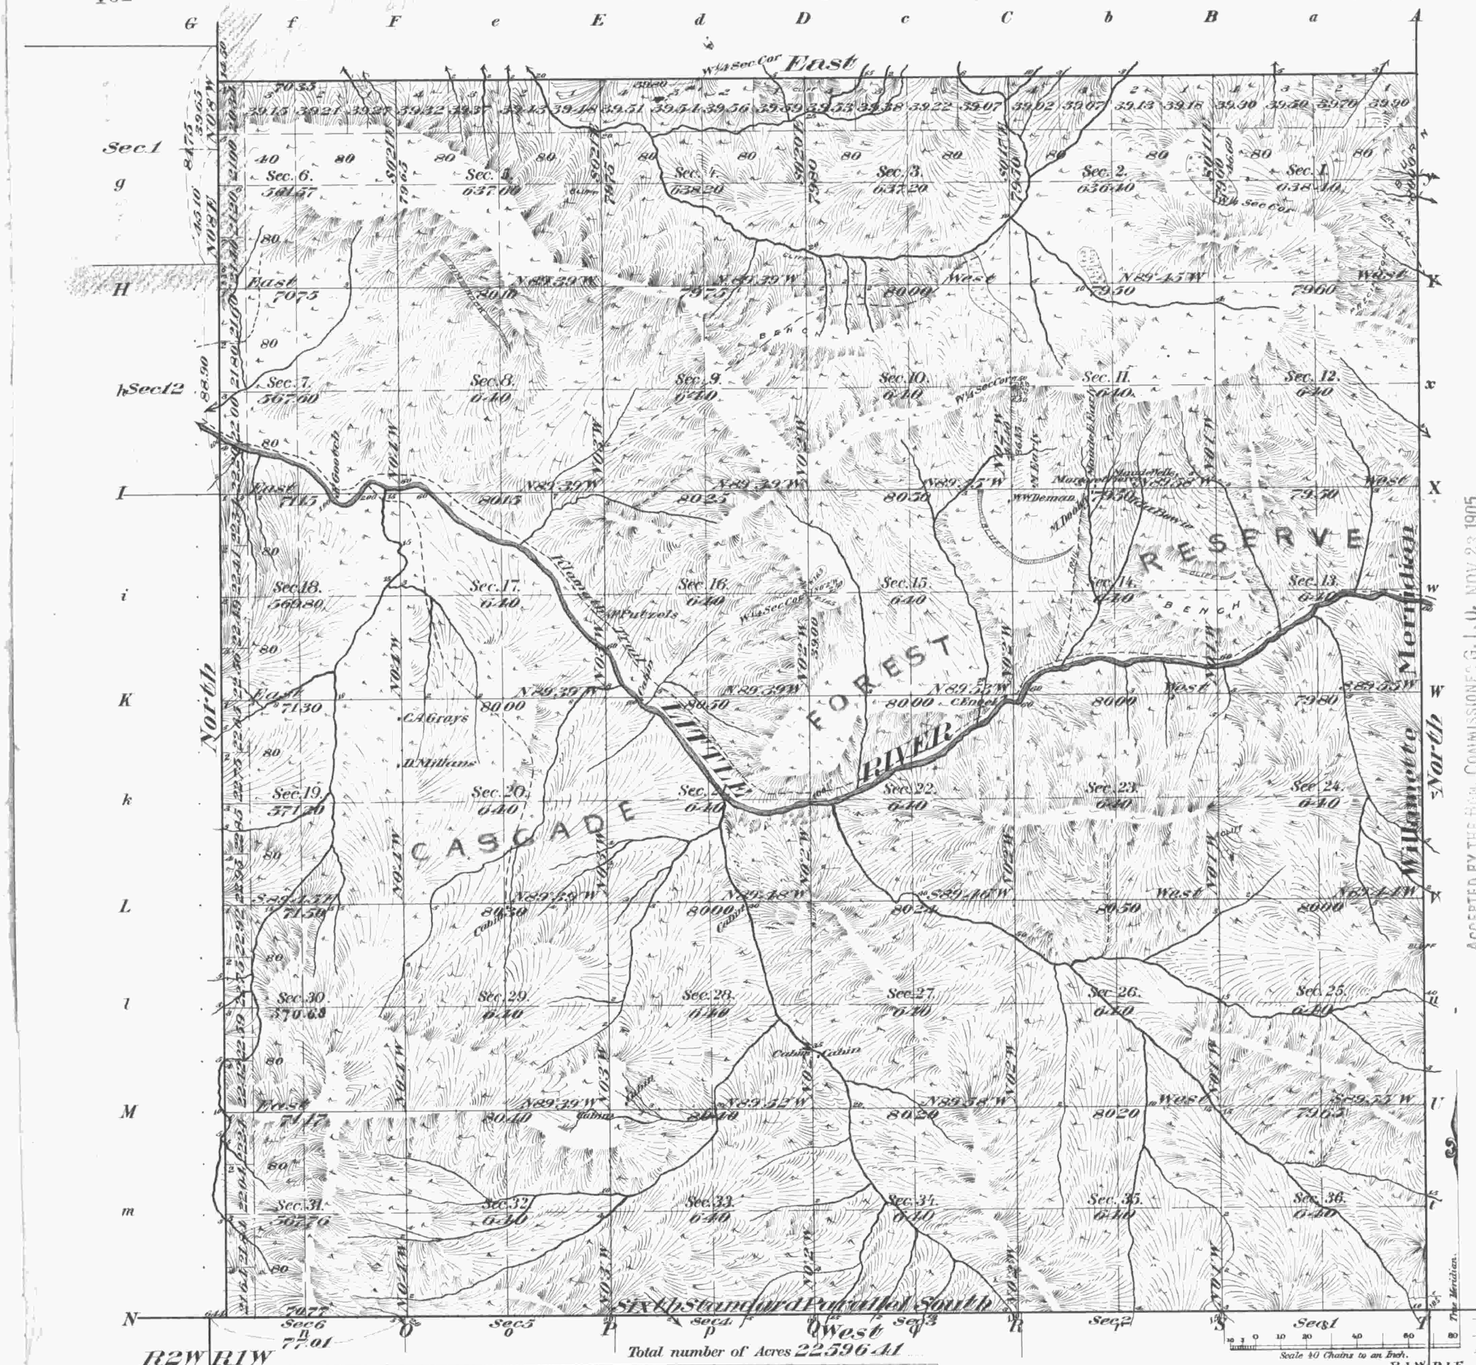

Meanders of

Posts	Courses	Ch.s Lk.s	Posts	Courses	Ch.s Lk.s	Posts	Courses	Ch.s Lk.s

ACCEPTED BY THE HON. COMMISSIONER G. L. O. NOV 23 1905

Latitude 43°10' N
Longitude 122°14' W } At S.E. cor. of Tp
Mean Mag. Decl. 20°24' E

Total number of Acres 22596.41

Surveys Designated	By Whom Surveyed	Date of Contract	Amount of Surveys M.	Ch.s	Lk.s	When Surveyed	No. of Contract
Township lines East and North Bdries	Homer D. Angell	May 5. 1902					746
Subdivisions (Ext. connecting Bdry. of Tp. R2W R1W)	" " "	" " "	59	35	21	July 12 to 30 1902	"
Resurvey of S. and part of W. Bdries Connections			9	30			"
S. Bdry. of Tp. and Parts (original)	Saml C. Flint	June 5. 1883				1883	473
W. Bdry. of Tp. (original)	Saml C. Flint	Aug. 3. 1882				1882	459

The above Map of Township No. 27 South, of Range No. 1 West of the Willamette Meridian Oregon is strictly conformable to the field notes of the survey thereof on file in this Office, which have been examined and approved.

Surveyor General's Office, Portland, Oregon, Feb. 17. 1904

Jno. W. Daly
Sur. Gen. for Oregon

S.C.