Township No. 27 South Range No. 9 West of the Willamette Meridian Oregon

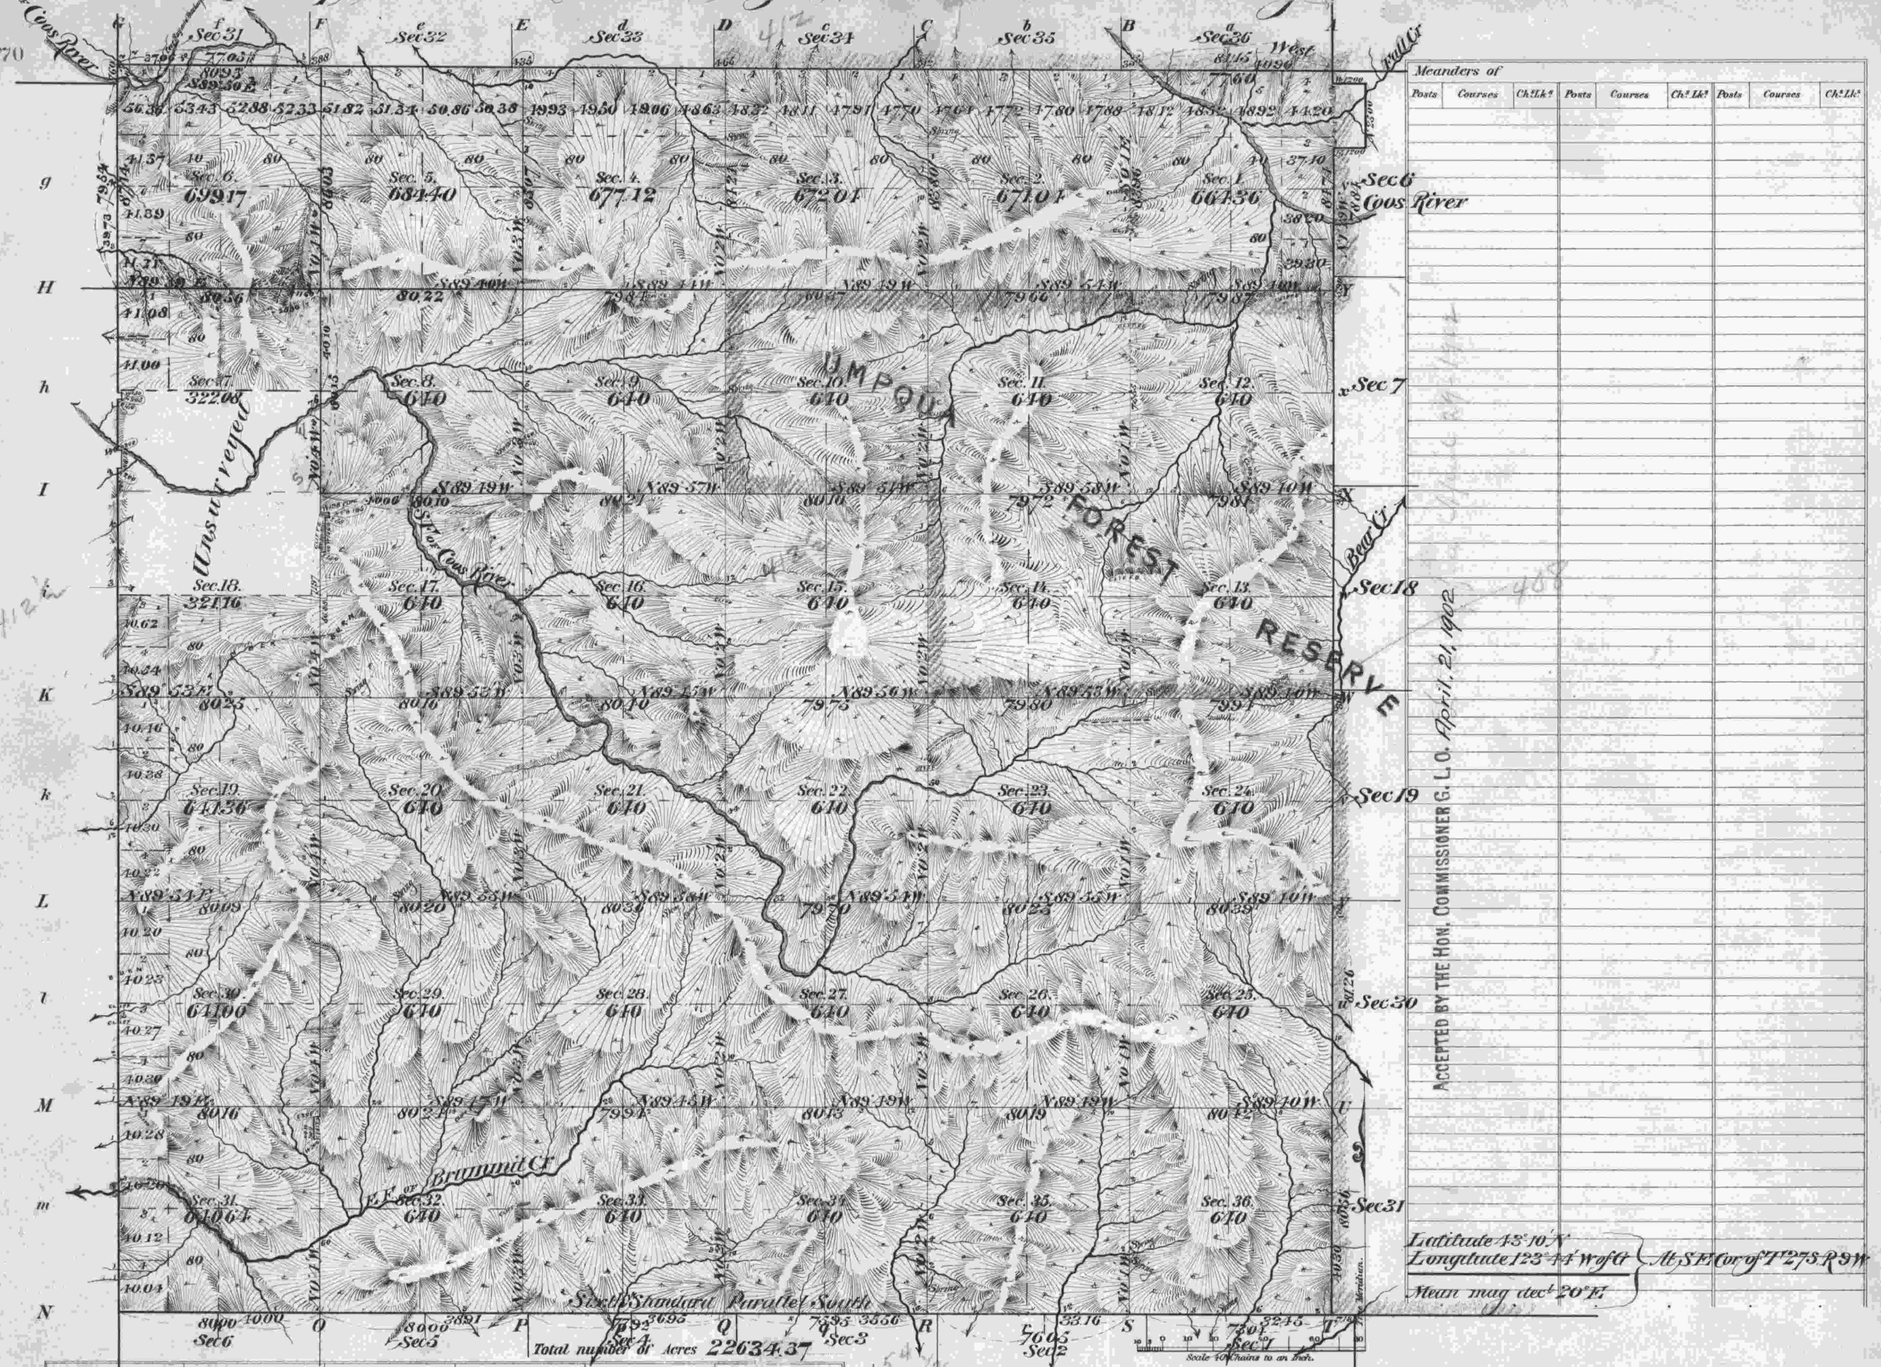

ACCEPTED BY THE HON. COMMISSIONER G. L. O. April 21, 1902

Surveys Designated	By Whom Surveyed	Date of Contract	Amount of Surveys M.	Ch.	Lk.	When Surveyed	No. of Contract
Township lines West Boundary	Sam W. Luckland	May 21 1896	6	07	60	Aug 15 to 20. 1896	660
Subdivisions	" " "	" " "	58	63	59	June 22 to Aug 9. 1897	"
Resurvey S. Bdry	" " "	" " "	6	00	00	Aug 2 to 7 1896	"
Connections	" " "	" " "		34	96		
East Bdy. of Tp	William P. Hegston	" " "				1896	656
North Bdy of Tp	John W. Meldrum	" " "				1896	662

The above Map of Township No. 27 South of Range No. 9 West of the Willamette Meridian Oregon is strictly conformable to the field notes of the survey thereof on file in this Office, which have been examined and approved.

Surveyor Generals Office
Portland Oregon Nov 17 1898.

Robert A. Habersham
Sur. Gen'l for Oregon

The above Map of T. 27 S. R. 9 W. of the Will Mer. Oregon. has been amended to conform to the resurvey of the lines between Secs 4 and 5, 5 and 6, and 6 and 7 and the retracement of the lines between Secs 5 and 8, 7 and 8, 8 and 17, and the West and North Boundaries of Sec 6; made by order of Commissioner's Letter "E" dated May 25 1901, is strictly conformable to the field notes of the survey thereof by Robt C. Bonser, Compassman, under Special Instructions dated Aug 3. 1901. Which have been examined approved and filed in this Office

Surveyor Generals Office
Portland Oregon Sept 27. 1901

Henry Meldrum
Surv Gen'l for Oregon

THE NORRIS PETERS CO., LITHO., WASHINGTON, D. C.