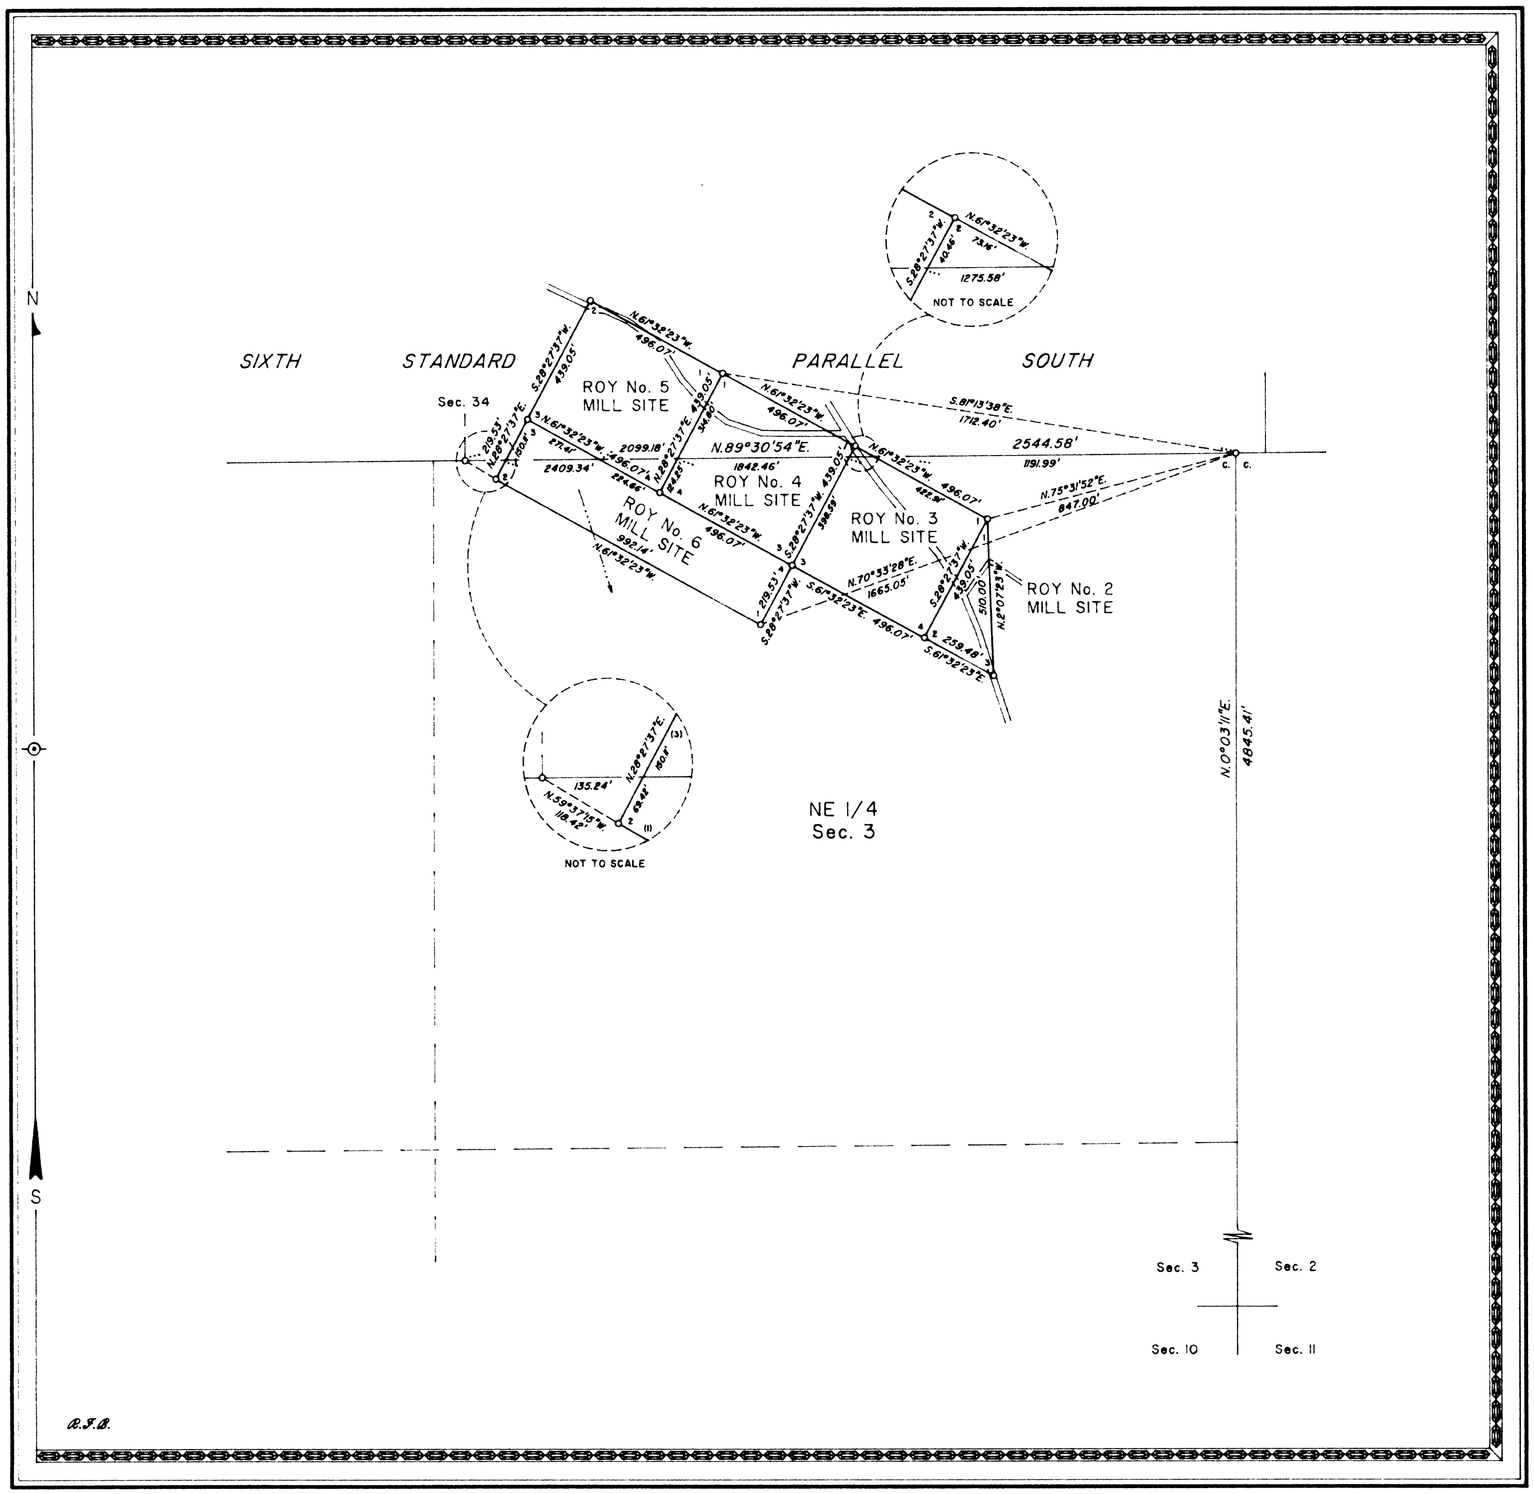

MINERAL SURVEY NO. 1008A and B OREGON

SHEET 2 OF 2

CLAIM OF

ANNA LU RANNELLS

KNOWN AS THE

ROY No.2, 3, 4, 5, and 6 MILL SITES

SITUATE IN
SEC. 34, T.27S., R.IE., W.M.
SEC. 3, T.28S., R.IE., W.M.
DOUGLAS COUNTY

Lat.43°10'08"N., Long.122°40'46"W. (NAD 1927)
at Cor. 1 of Roy No. 2 Mill Site

100 50 0 100 200 300 400 500 600 700 800 900 1000
Scale in Feet

Magnetic Declination 20°15' East

Surveyed July 7 to August 28, 1992
By Richard C. Skinner, Mineral Surveyor

UNITED STATES DEPARTMENT OF THE INTERIOR
BUREAU OF LAND MANAGEMENT
Branch of Cadastral Survey
Portland, Oregon *November 10, 1992*

I hereby certify that this plat of Mineral Survey No. 1008A and B, Oregon, is strictly conformable to the field notes of said survey which have been examined and approved.

Jack W. Bowcutt

Acting
Chief Cadastral Surveyor of Oregon